
Acknowledgement of Plans Submittal ONLY!

_____ Date _____

_____ Date _____

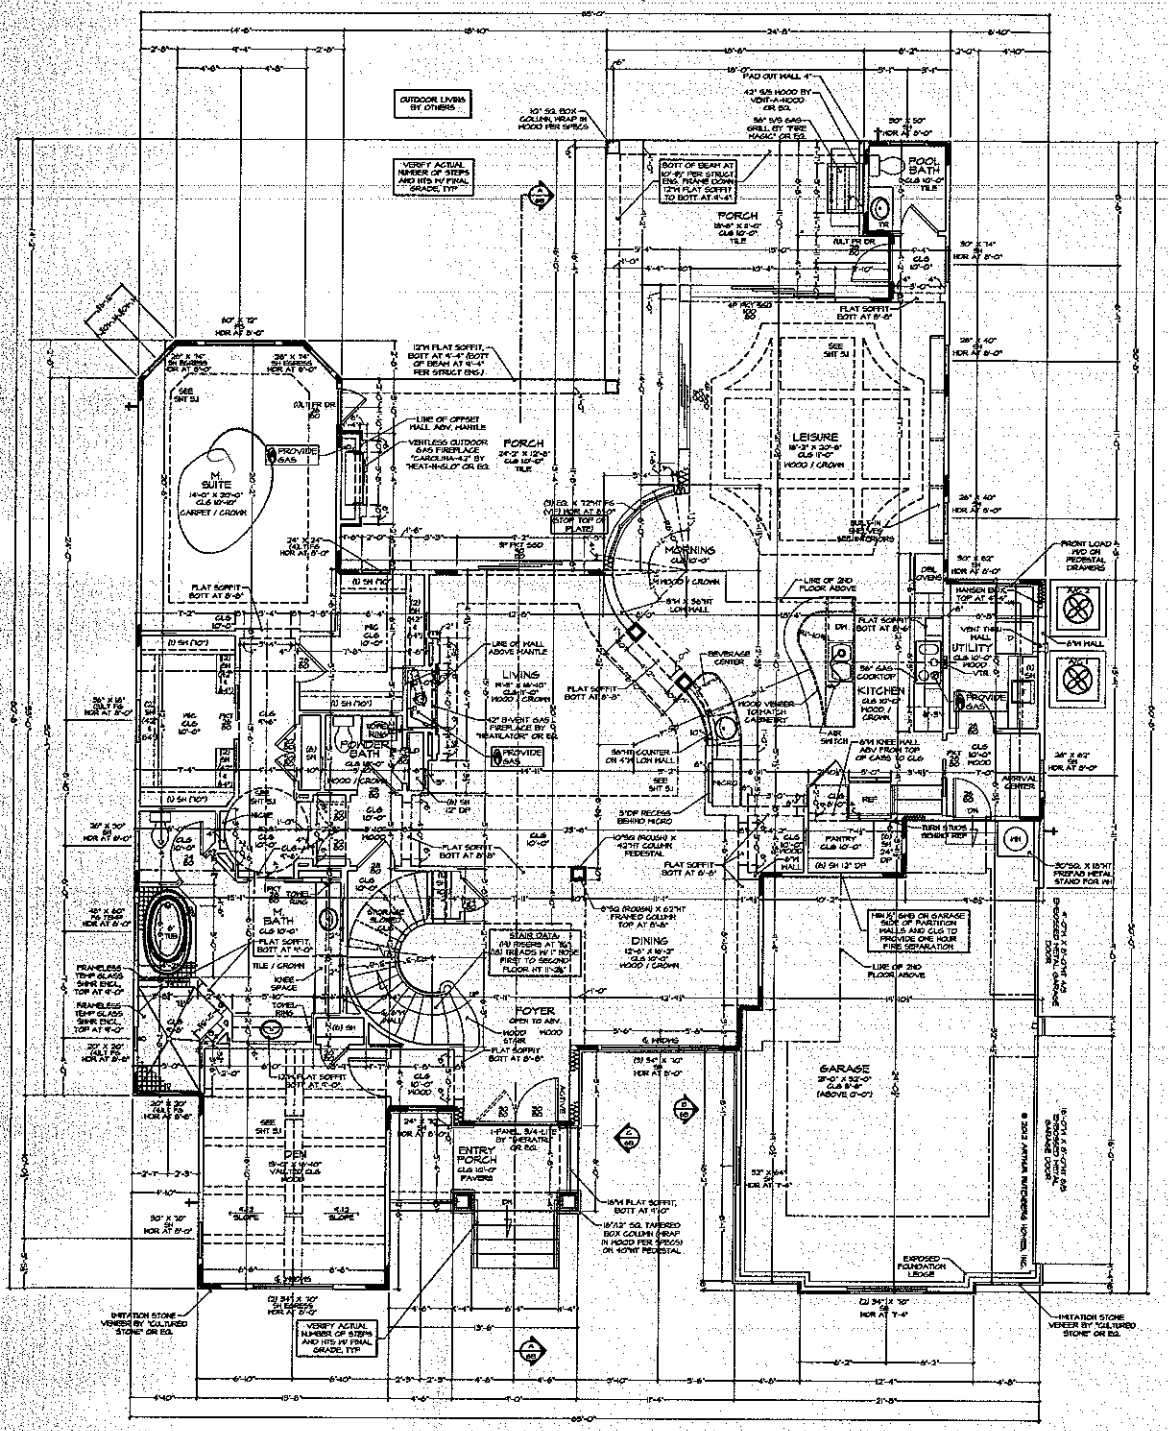

GENERAL NOTES:

SQUARE FOOTAGES

TOTAL LIVABLE


WALLS


5	1ST FLOOR PLAN	24X36: 1/4"=1'-0" 15X24: 1/8"=1'-0"	CUSTOM RESIDENCE FOR MR. & MRS. ALDRICH	BUILDER: BLUEFIELD BUILDERS, LLC	Arthur Rutenberg Homes


Acknowledgement of Plans Submittal ONLY!


_____ Date _____

_____ Date _____

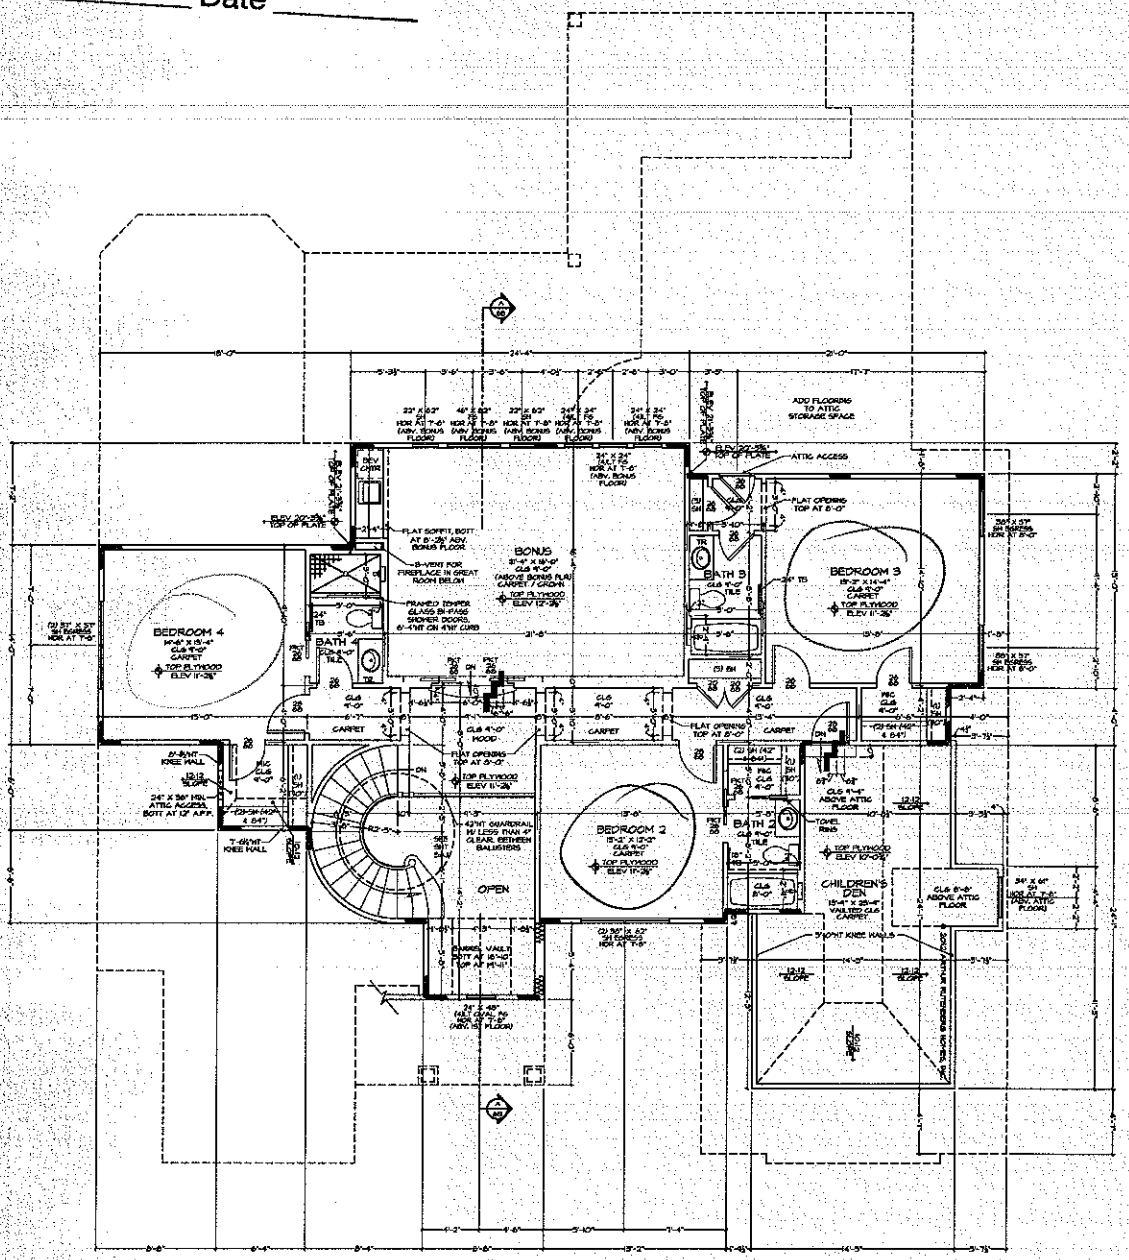

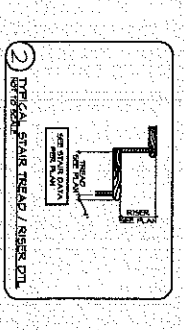

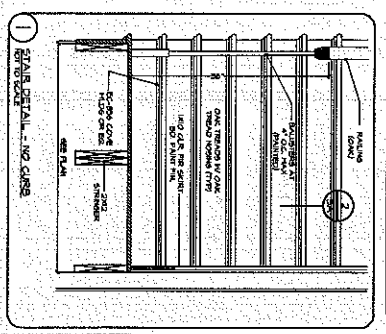

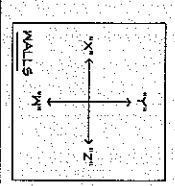

GENERAL NOTES:

2ND FLOOR PLAN

CUSTOM RESIDENCE FOR MR. & MRS. ALDRICH

BUILDER: BLUEFIELD BUILDERS, LLC

Arthur Rutenberg Homes