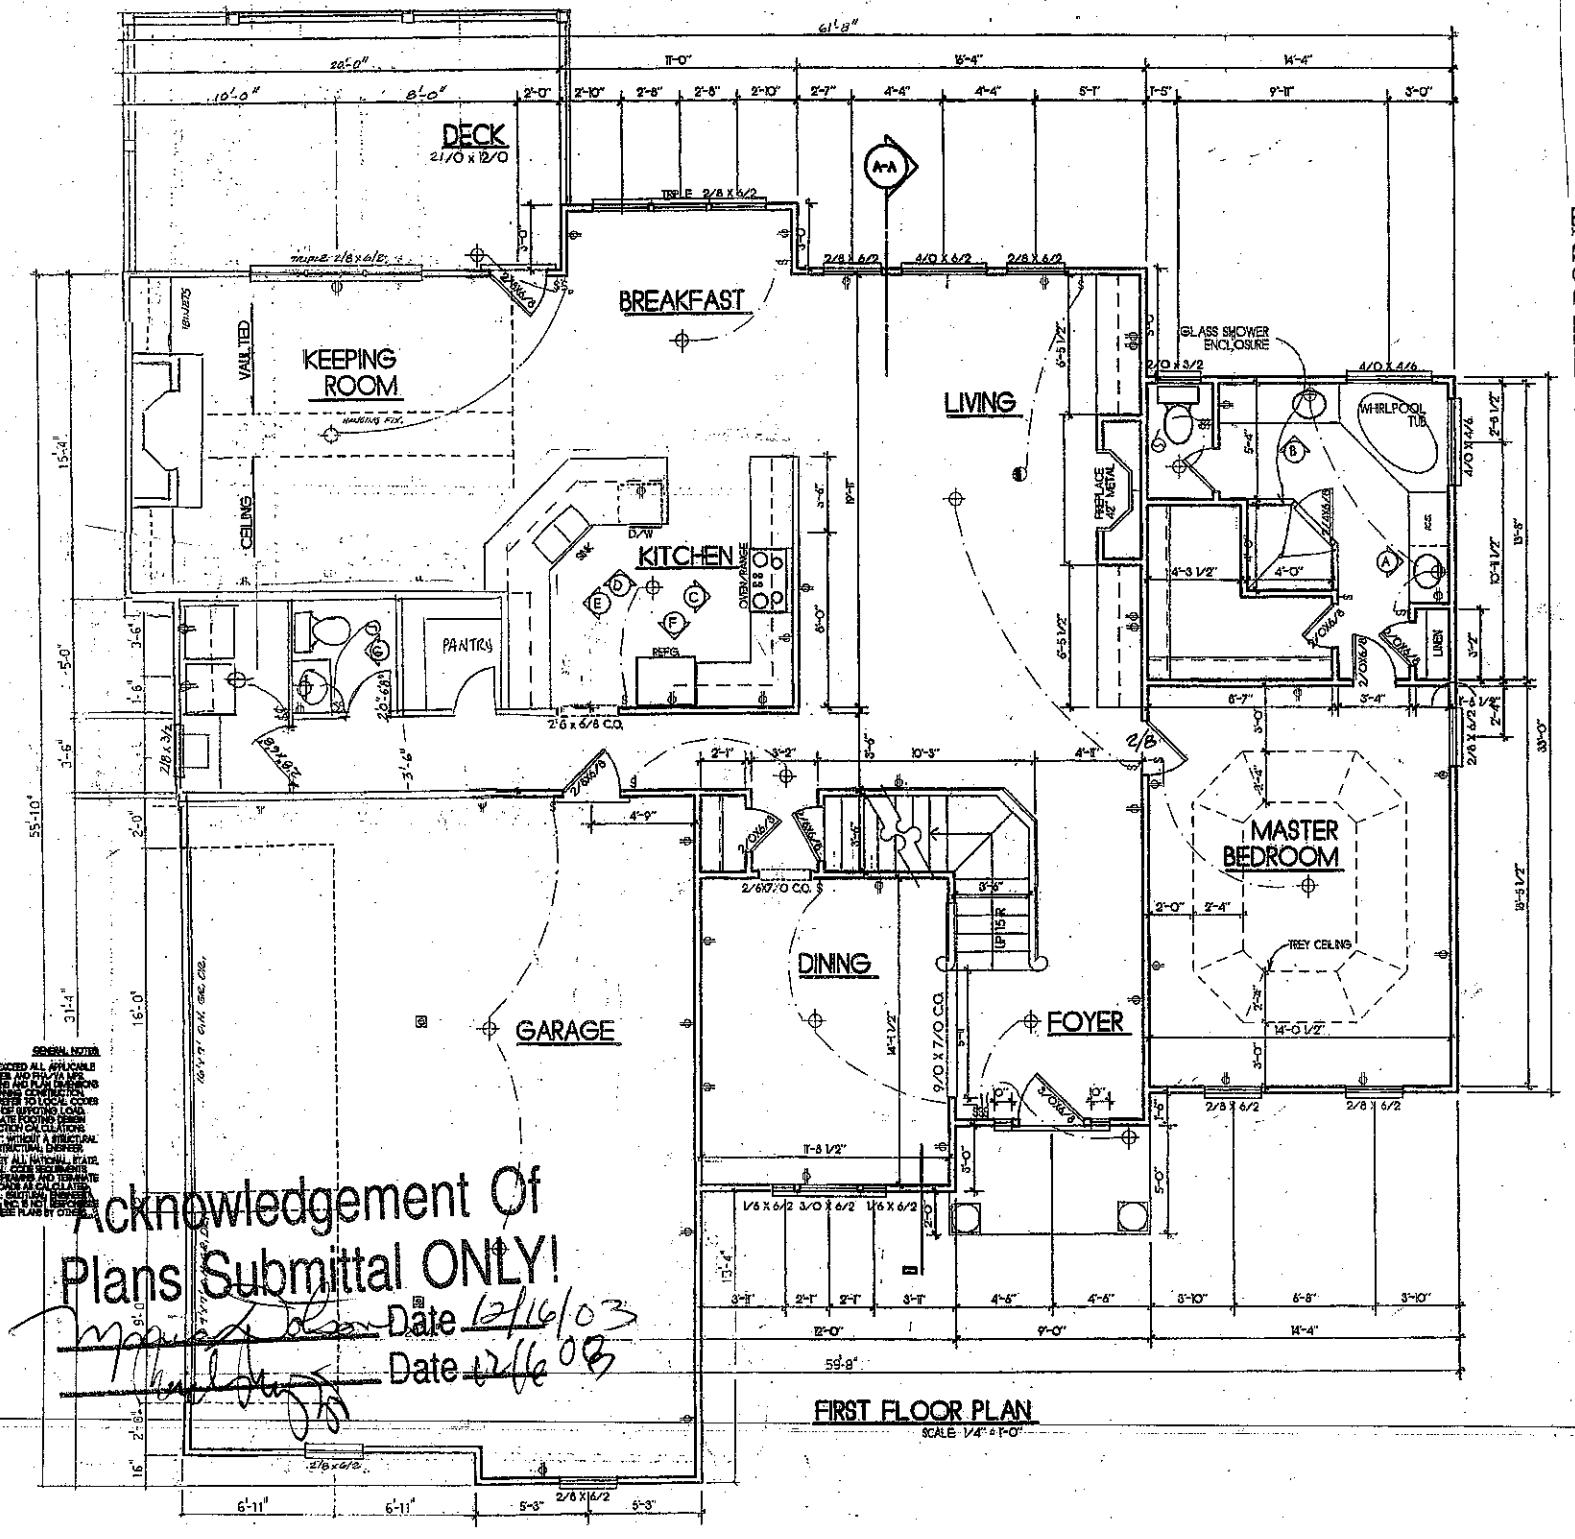


GENERAL NOTES:

1. ALL WORK MUST MEET OR EXCEED ALL APPLICABLE NATIONAL, STATE, AND LOCAL CODES AND ORDINANCES.
2. CONTRACTOR TO VERIFY ALL SITE CONDITIONS AND PLAN DIMENSIONS PRIOR TO BEGINNING CONSTRUCTION.
3. ALL FOOTINGS TO BE BELOW FROST LINE REFER TO LOCAL CODES FOOTINGS TO BE SIZED ON SOIL CAPABLE OF SUPPORTING LOAD. SEE LOCAL BUILDING OFFICIAL OR ARCHITECT FOR APPROPRIATE FOOTING DESIGN AND SOIL BEARING COMPACTION CALCULATIONS.
4. UNBALANCED FILL CONDITION NOT EXCEED 4'-0" WITHOUT A STRUCTURAL RETAINING WALL DESIGNED BY A STRUCTURAL ENGINEER.
5. ALL WOOD SHALL BE GRADED AND MEET ALL NATIONAL, STATE, AND LOCAL CODE REQUIREMENTS.
6. ALL LOADS SHALL EXTEND DOWN THROUGH FRAMING AND TERMINATE AT A SOLID BEARING CAPABLE OF WITHSTANDING LOADS AS CALCULATED BY LOCAL BUILDING OFFICIAL.
7. ALRED ASSOCIATES HOME DESIGN GALLERY, INC. IS NOT RESPONSIBLE FOR CHANGES MADE TO THESE PLANS BY OTHERS.

Acknowledgement Of Plans Submittal ONLY!

Date 12/16/03


Date 12/16/03

LOT # 350 THE POINT
289 WILD HARBOR ROAD
LAKE NORMAN SIGNATURE HOMES
PLAN NUMBER 25-20C REV.-1 A-2

PLEASE NOTE:
THE FOLLOWING HAS BEEN MODIFIED FROM ITS ORIGINAL BY LOWES AND/OR RESIDENTIAL DESIGN, INC. RECOMMENDED VERIFICATION OF DIMENSIONS PRIOR TO CONSTRUCTION. STRUCTURAL SIZING OF BEAMS & POINT LOAD CALCULATIONS SHOULD BE MADE BY A QUALIFIED ENGINEER.

This copyrighted plan be not be reproduced or used for building any house without the authorization of Alred Associates Home Plan Gallery, Inc.

ALRED ASSOCIATES INC
All plans Copyrighted by Alred Associates
3810 HOLCOMB BRIDGE ROAD, SUITE C-101
ROSWELL, GEORGIA 30076
770-641-9979

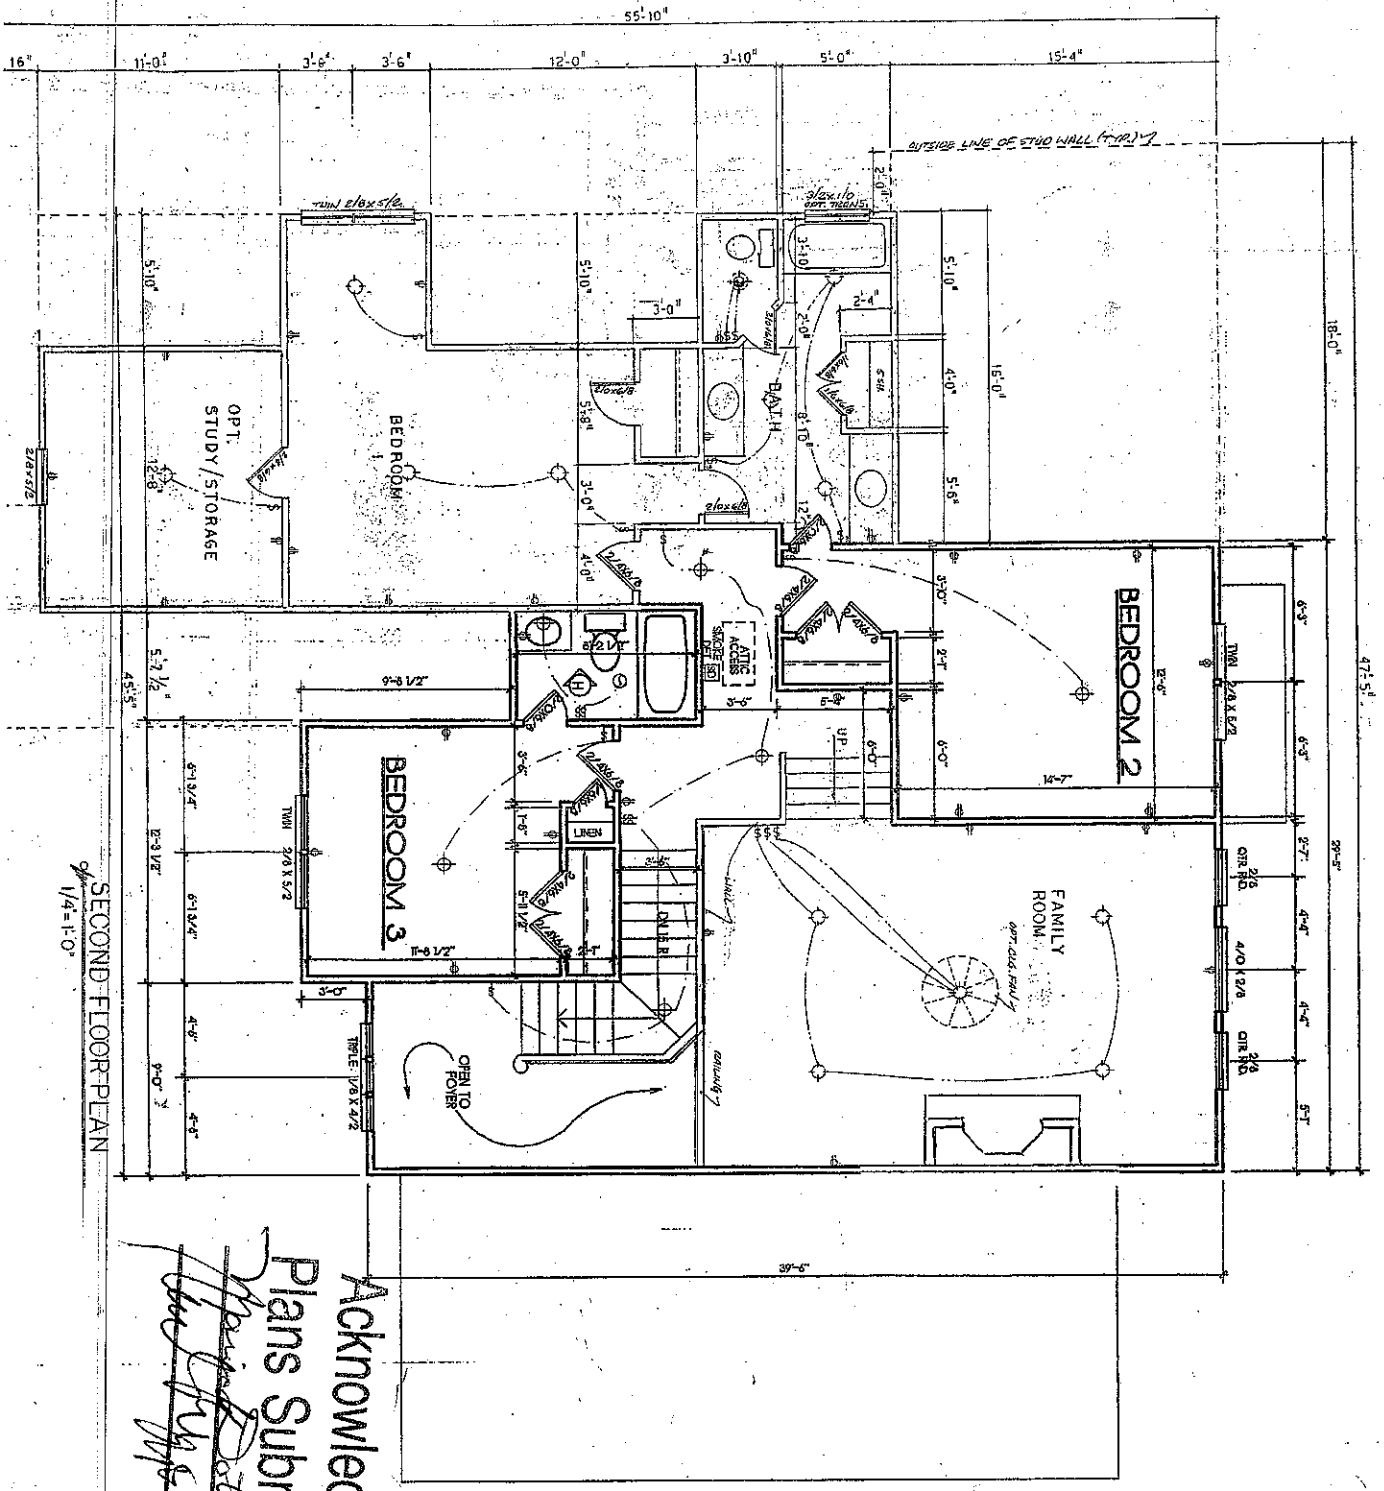

SECOND FLOOR PLAN

1/4"=1'-0"

Acknowledgement Of Plans Submittal ONLY

Date

Date

ALRED ASSOCIATES INC

880 HOLCOMB BRIDGE ROAD, SUITE C-101
ROSWELL, GEORGIA 30076 770-641-9079

LOT # 350 THE POINT
289WILD HARBOR ROAD
LAKE NORMAN SIGNATURE HOMES ,LLC
PLAN NUMBER 25-20C REV.-1 A-3

This copyrighted plan be not be reproduced or used for building any house without the authorization of Alred Associates Home Plan Gallery, Inc.