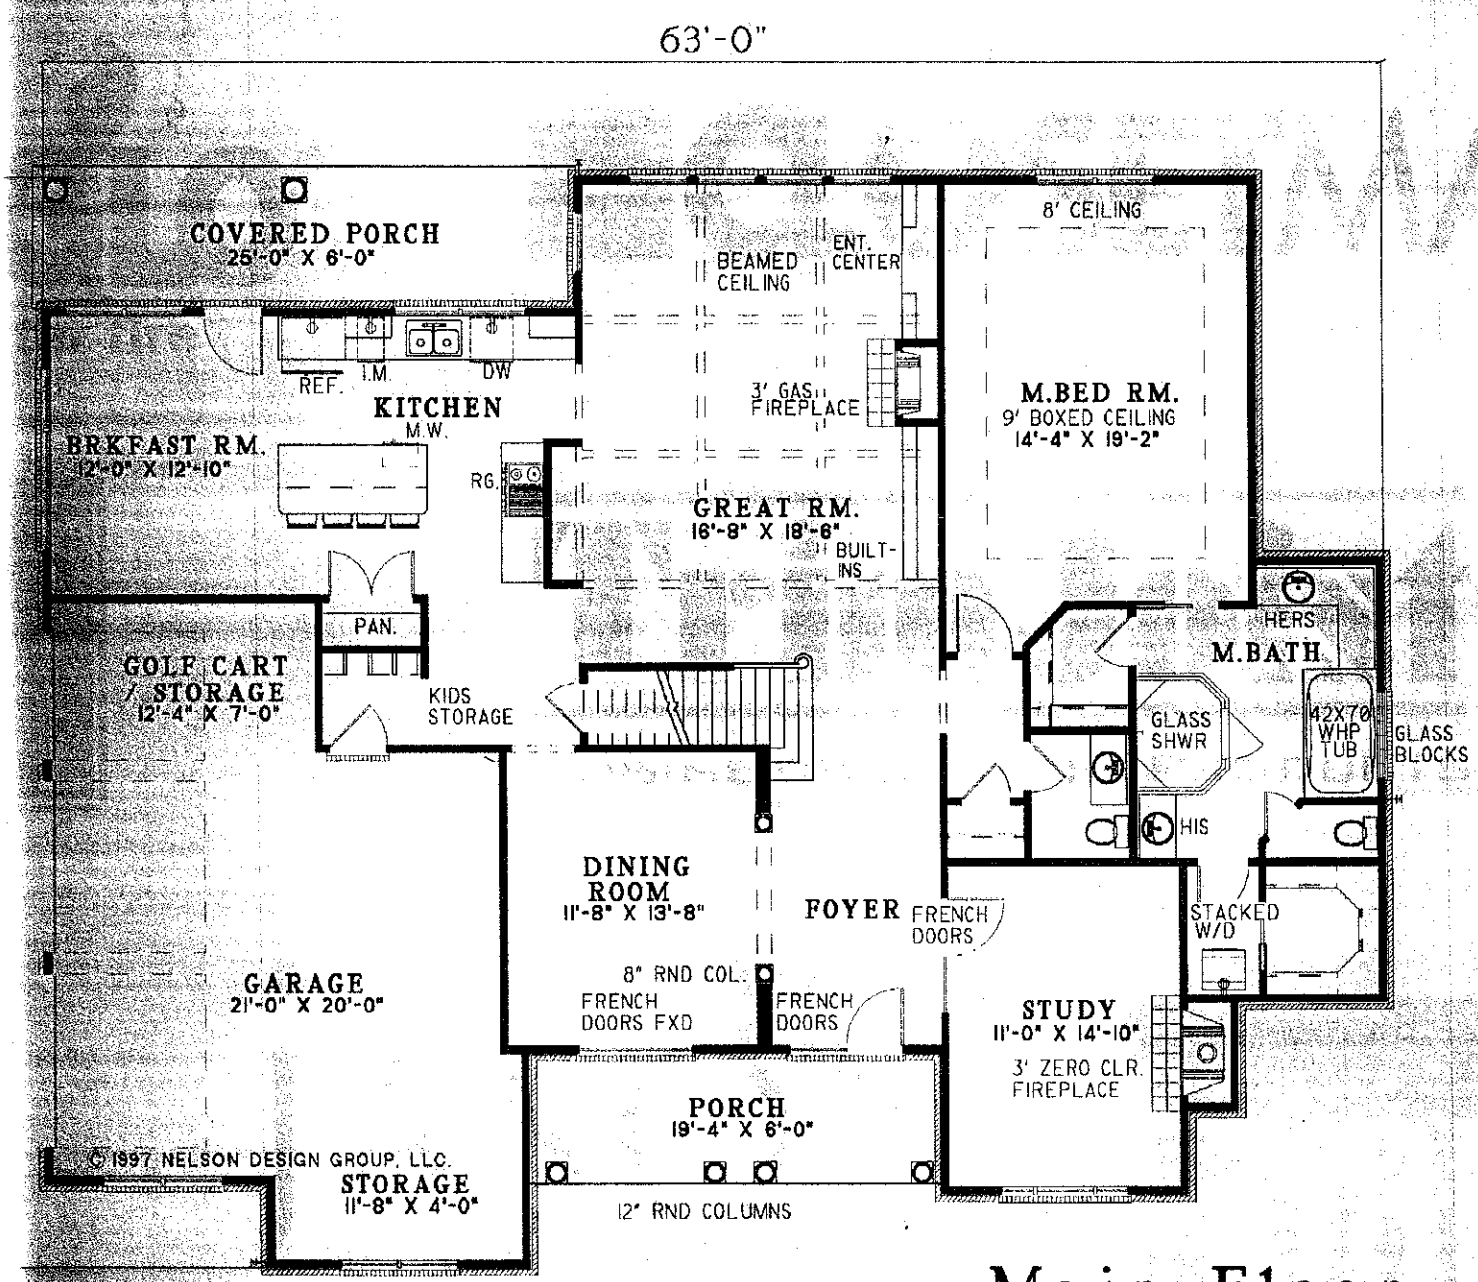
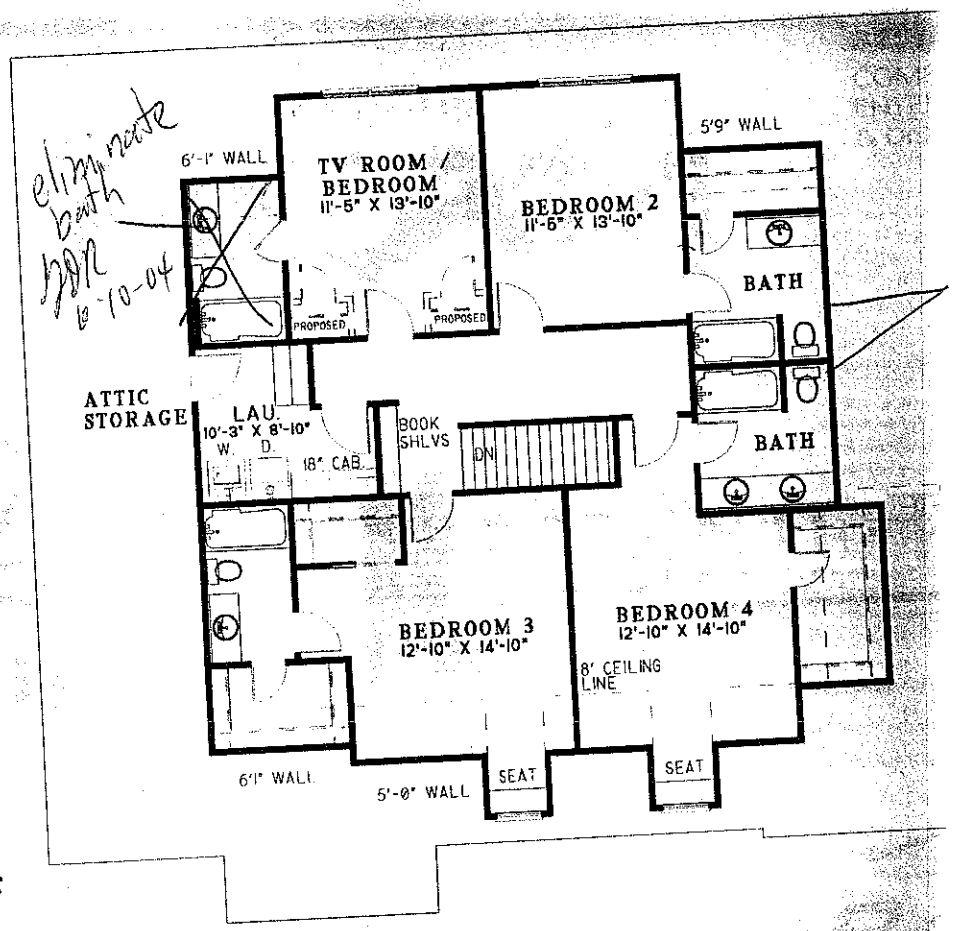

63'-0"
COVERED PORCH
25'-0" X 6'-0"
BEAMED CEILING
ENT. CENTER
8' CEILING
REF.
I.M.
DW
KITCHEN
M.W.
3' GAS FIREPLACE
M.BED RM.
9' BOXED CEILING
14'-4" X 19'-2"
BRKFAST RM.
12'-0" X 12'-10"
RG.
GREAT RM.
16'-8" X 18'-6"
BUILT-INS
PAN.
HERS
M.BATH
GOLF CART / STORAGE
12'-4" X 7'-0"
KIDS STORAGE
GLASS SHWR
42X70 WHP TUB
GLASS BLOCKS
HIS
DINING ROOM
11'-8" X 13'-8"
FOYER
FRENCH DOORS
STACKED W/D
8" RND COL.
FRENCH DOORS FXD
FRENCH DOORS
GARAGE
21'-0" X 20'-0"
STUDY
11'-0" X 14'-10"
3' ZERO CLR. FIREPLACE
PORCH
19'-4" X 6'-0"
© 1997 NELSON DESIGN GROUP, LLC.
STORAGE
11'-8" X 4'-0"
12" RND COLUMNS

Main Floor



Acknowledgement Of
Plans Submittal ONLY!

Date 6/10/04

Date 6/10/04

Upper Floor

IF THIS STAMP IS NOT
IT IS AN ILLEGAL SET OF
REPRODUCTION OF THESE PLANS
IS PROHIBITED BY FEDERAL LAW. VIOLATIONS ARE
FINES UP TO $100,000 PER OFFENSE. CALL TH
OBTAIN LEGAL COPIES OF THIS PL
Nelson Design G
Member A.I.B.D. — C.P.B.D.

orhood...

Nelson Design
RESIDENTIAL PLANNERS - D
NATIONALLY PUBLISHED

Member
AIBD • CPBD
http://www.nelsondesigngroup.com
888.590.2423