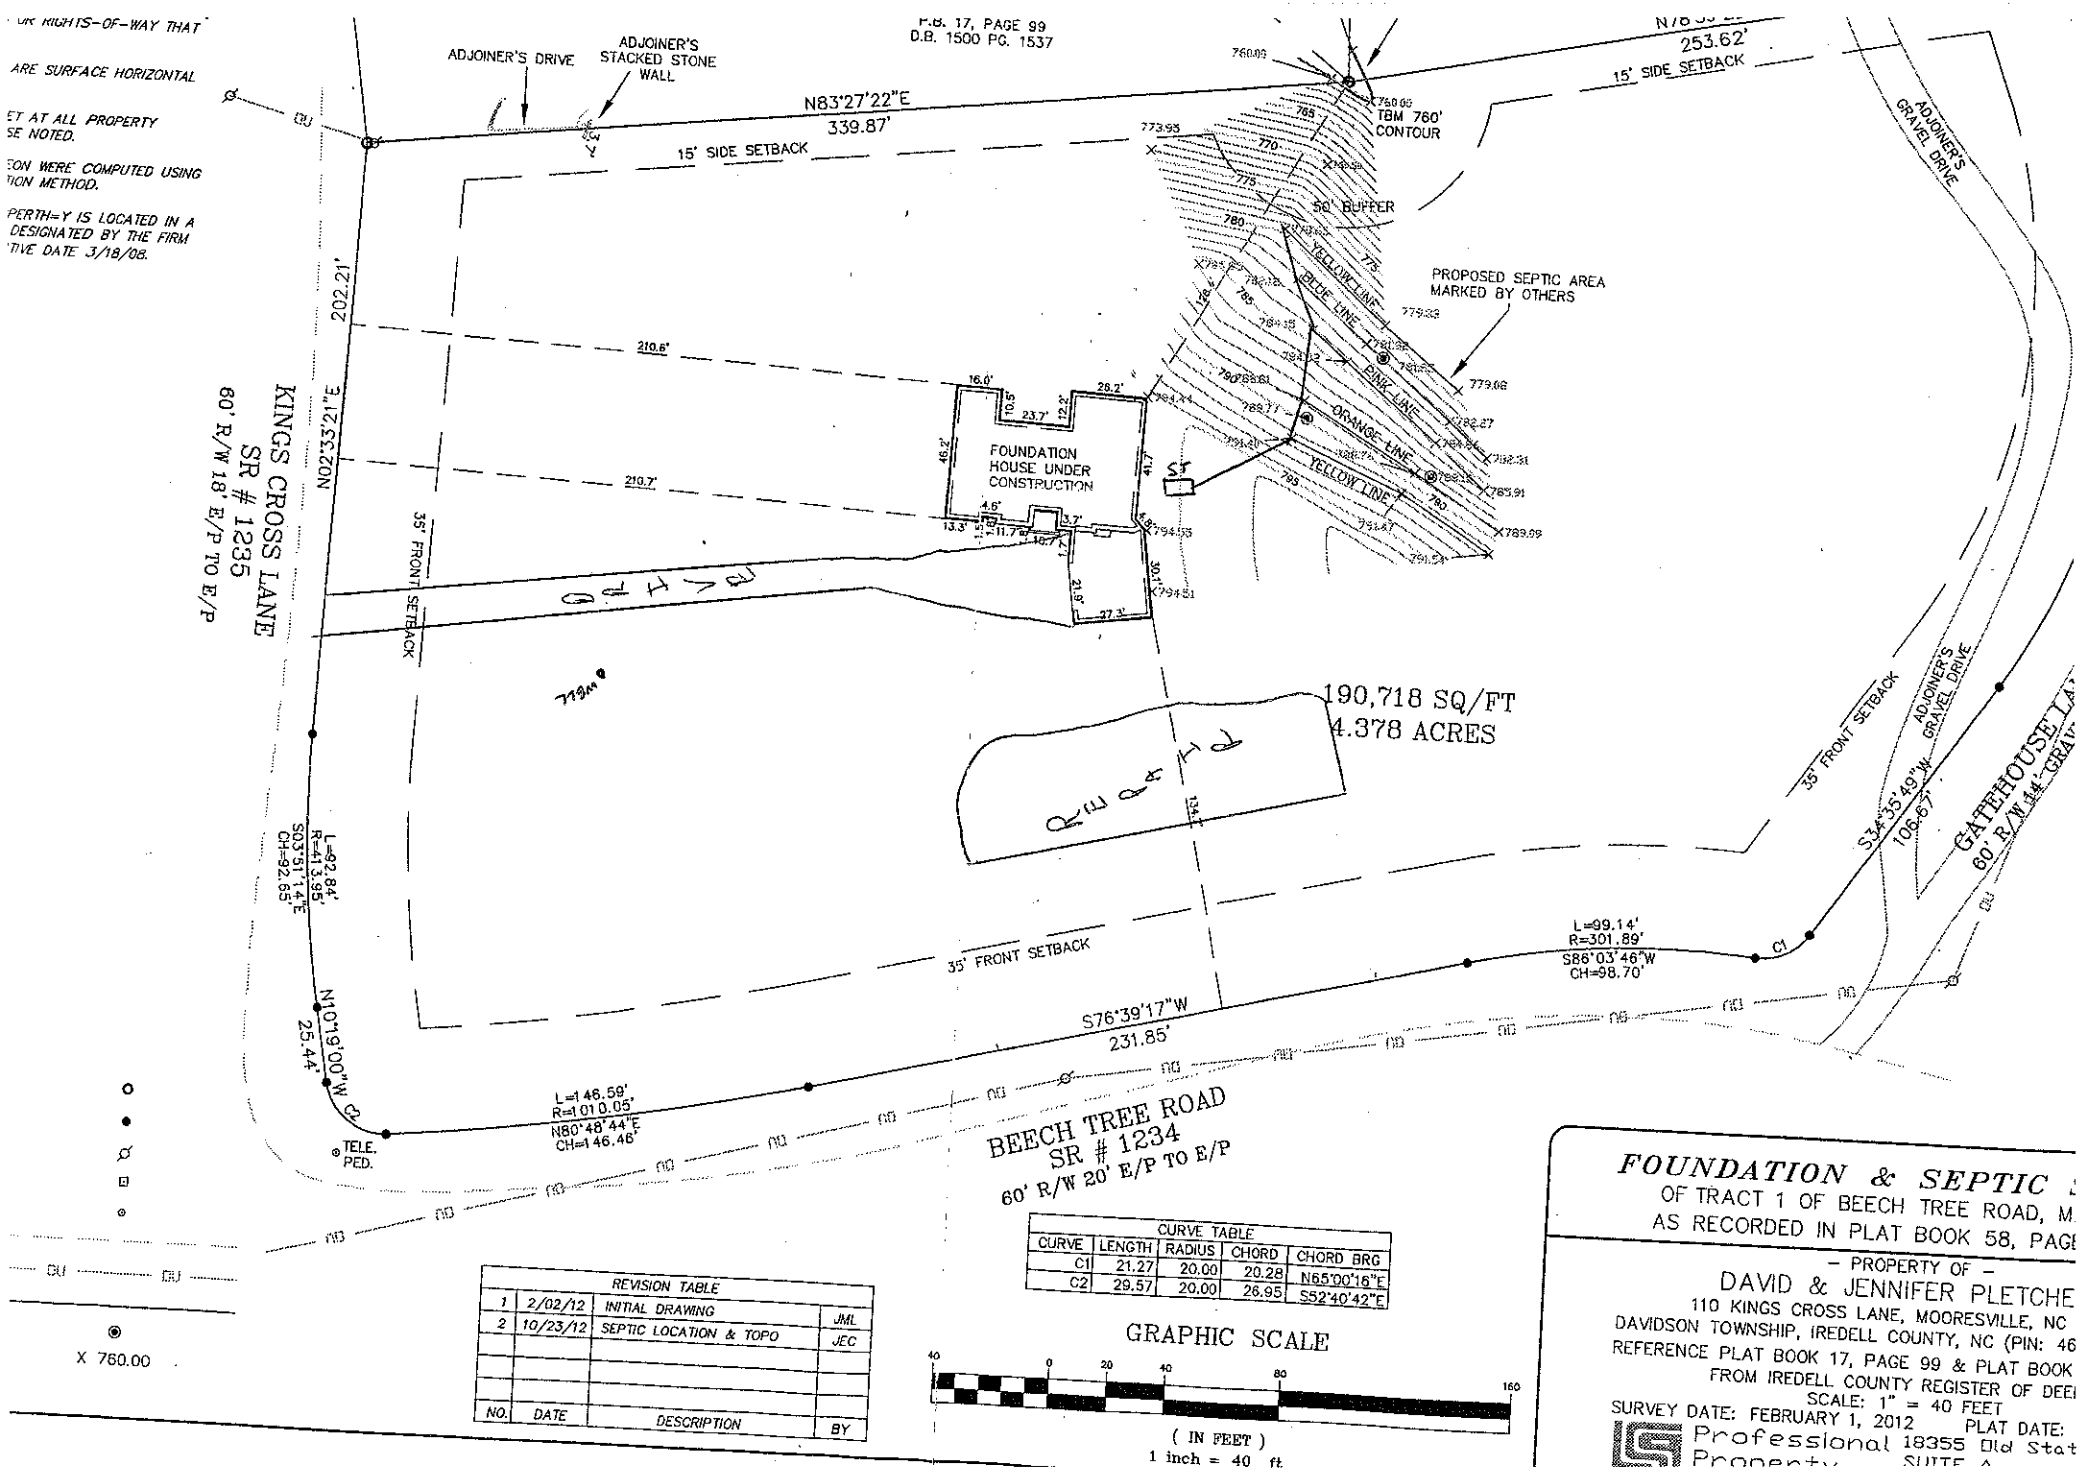


CURVE TABLE				
CURVE	LENGTH	RADIUS	CHORD	CHORD BRG
C1	21.27	20.00	20.28	N65°00'16"E
C2	29.57	20.00	26.95	S52°40'42"E

REVISION TABLE			
1	2/02/12	INITIAL DRAWING	JML
2	10/23/12	SEPTIC LOCATION & TOPO	JEC
NO.	DATE	DESCRIPTION	BY

GRAPHIC SCALE

40 0 20 40 80 160

(IN FEET)

1 inch = 40 ft

FOUNDATION & SEPTIC ...

OF TRACT 1 OF BEECH TREE ROAD, M...

AS RECORDED IN PLAT BOOK 58, PAGE ...

– PROPERTY OF –

DAVID & JENNIFER PLETCHE...

110 KINGS CROSS LANE, MOORESVILLE, NC

DAVIDSON TOWNSHIP, IREDELL COUNTY, NC (PIN: 46...

REFERENCE PLAT BOOK 17, PAGE 99 & PLAT BOOK ...

FROM IREDELL COUNTY REGISTER OF DEE...

SCALE: 1" = 40 FEET

SURVEY DATE: FEBRUARY 1, 2012 PLAT DATE: ...

Professional ... 18355 Old Stat...

Property ... SUITE ...