
2

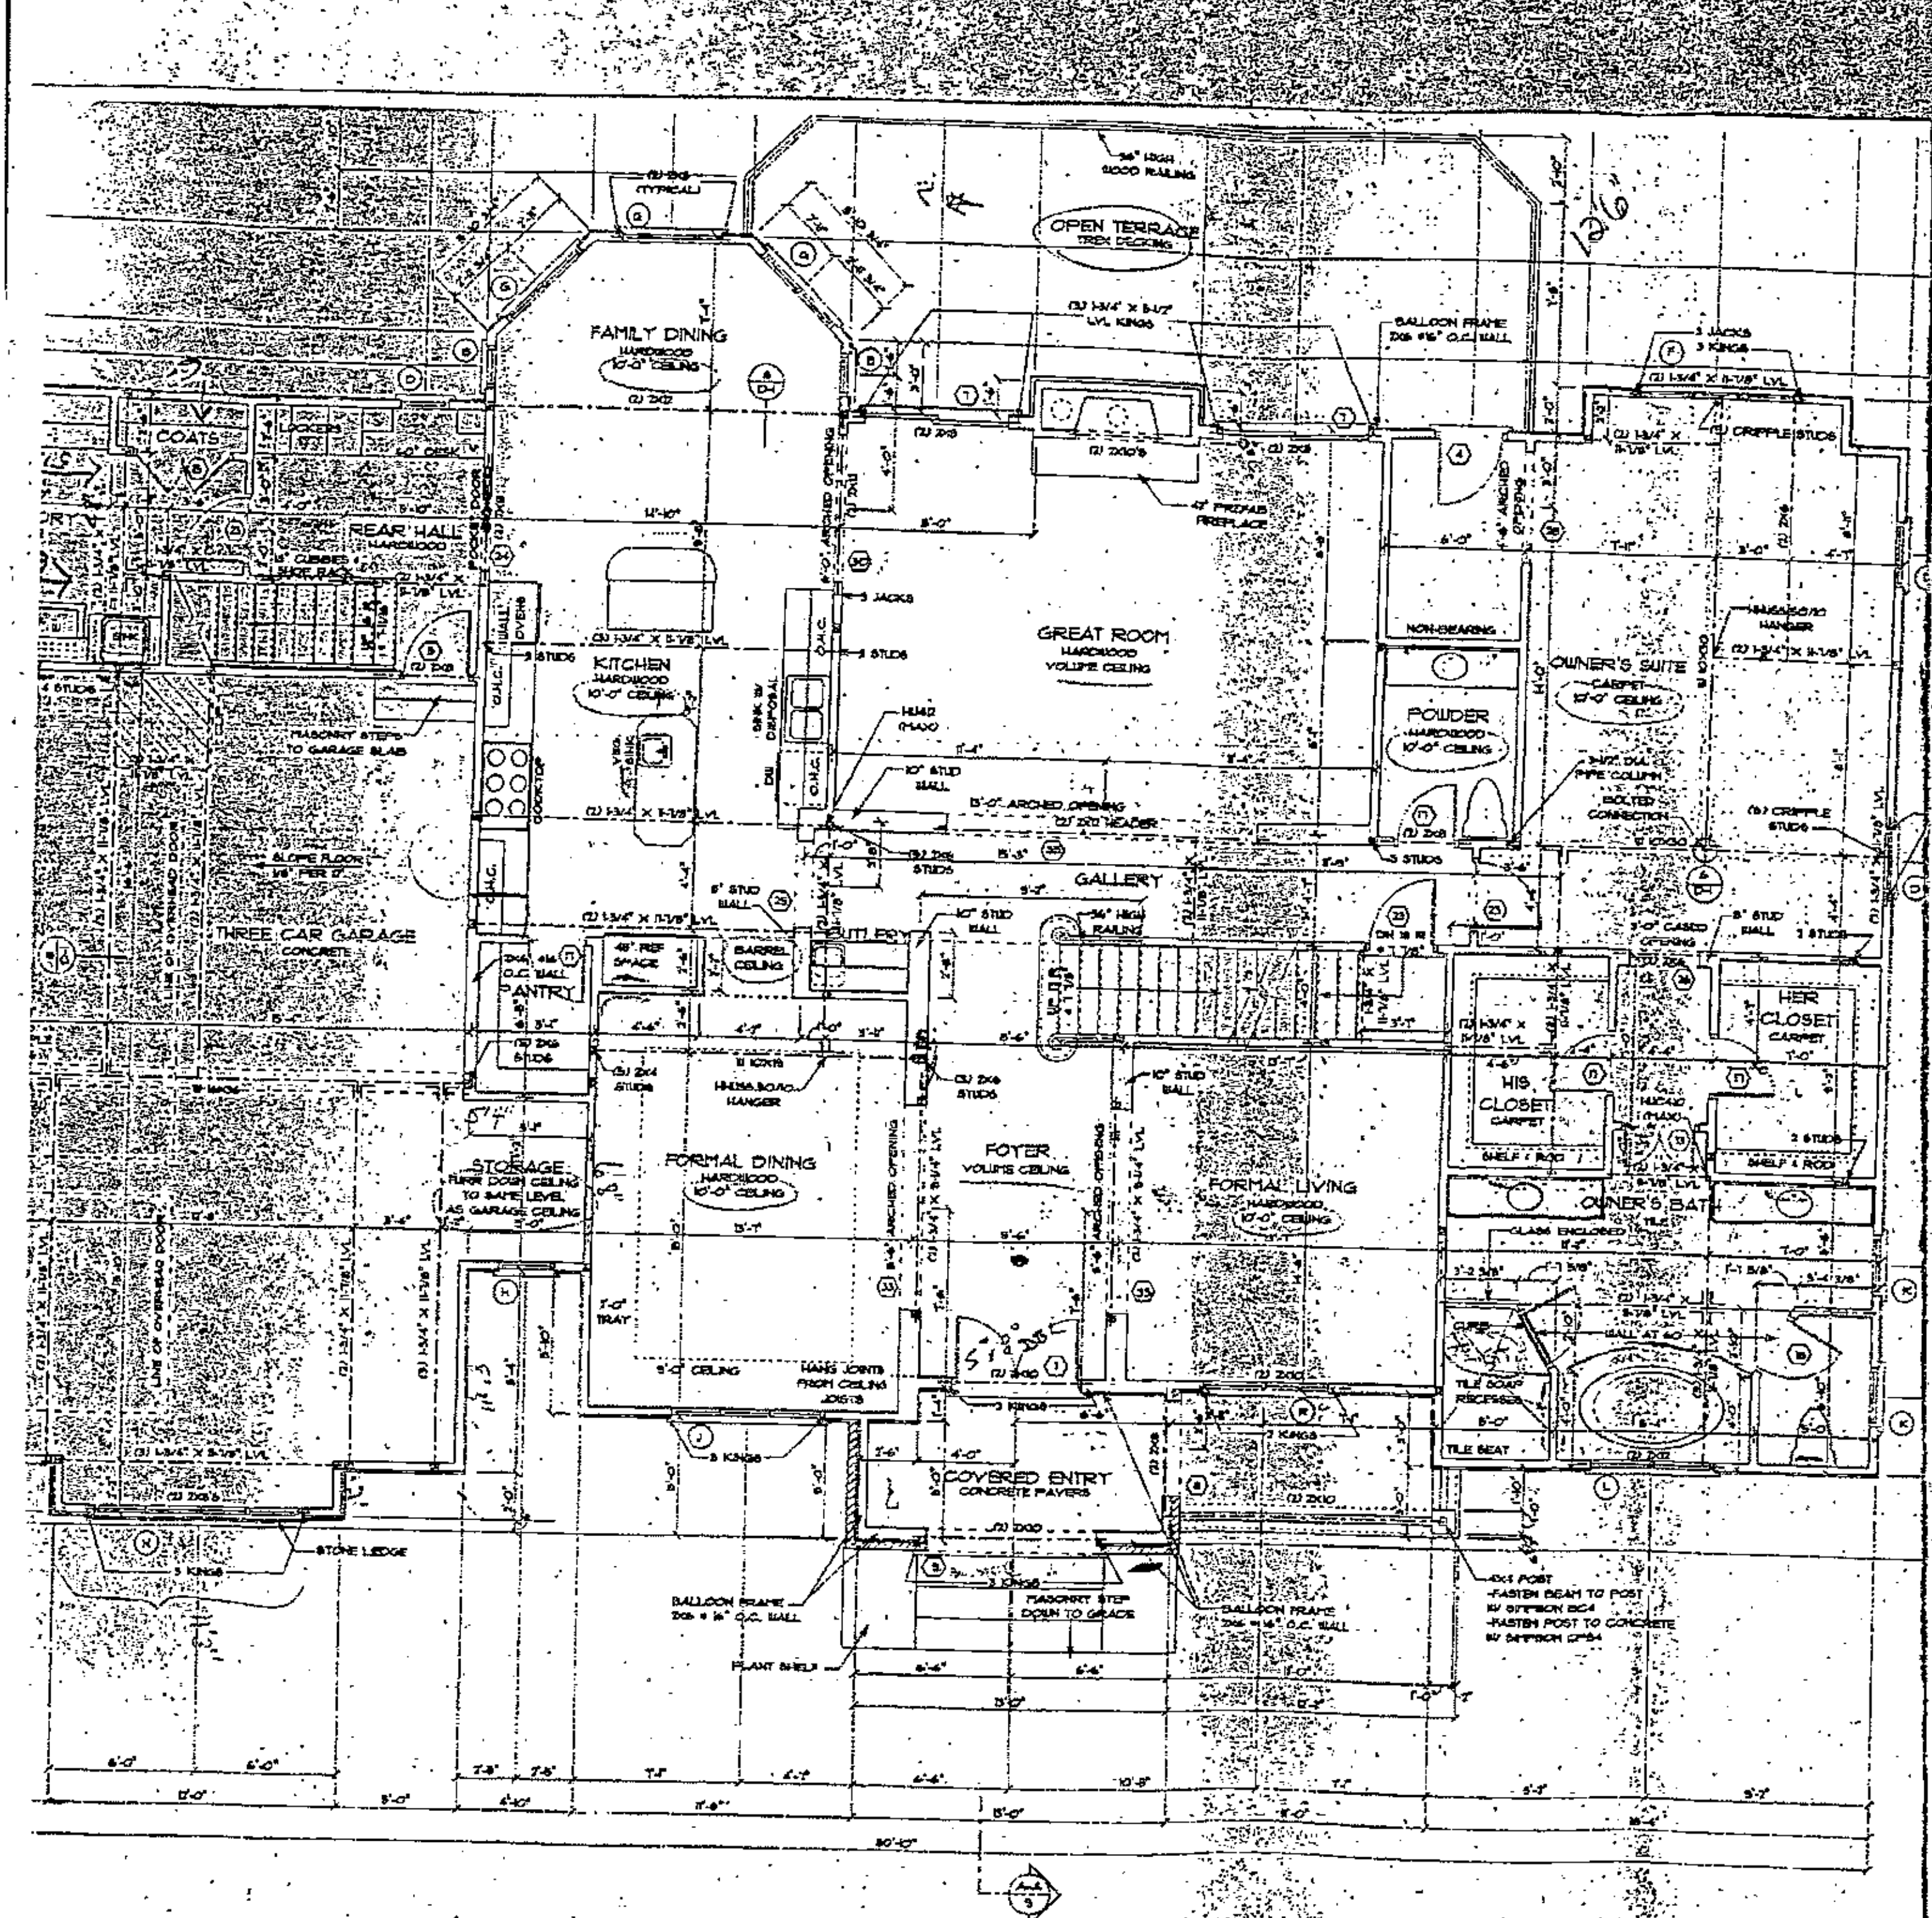

> 6' x 6

SIMONINI BUILDERS, INC.
CONSTRUCTION DOCUMENTS

WE HAVE EXAMINED THESE DRAWINGS AND A[illegible]
THEM AS THE CONSTRUCTION DOCUMENTS.

PURCHASER PURCHASER

10/20/05

DATE SIMONINI BUILDERS

NOTE: THE DESCRIPTION OF [illegible]

13'7 x 14'6

1[illegible] x 12'9