
Basement 1

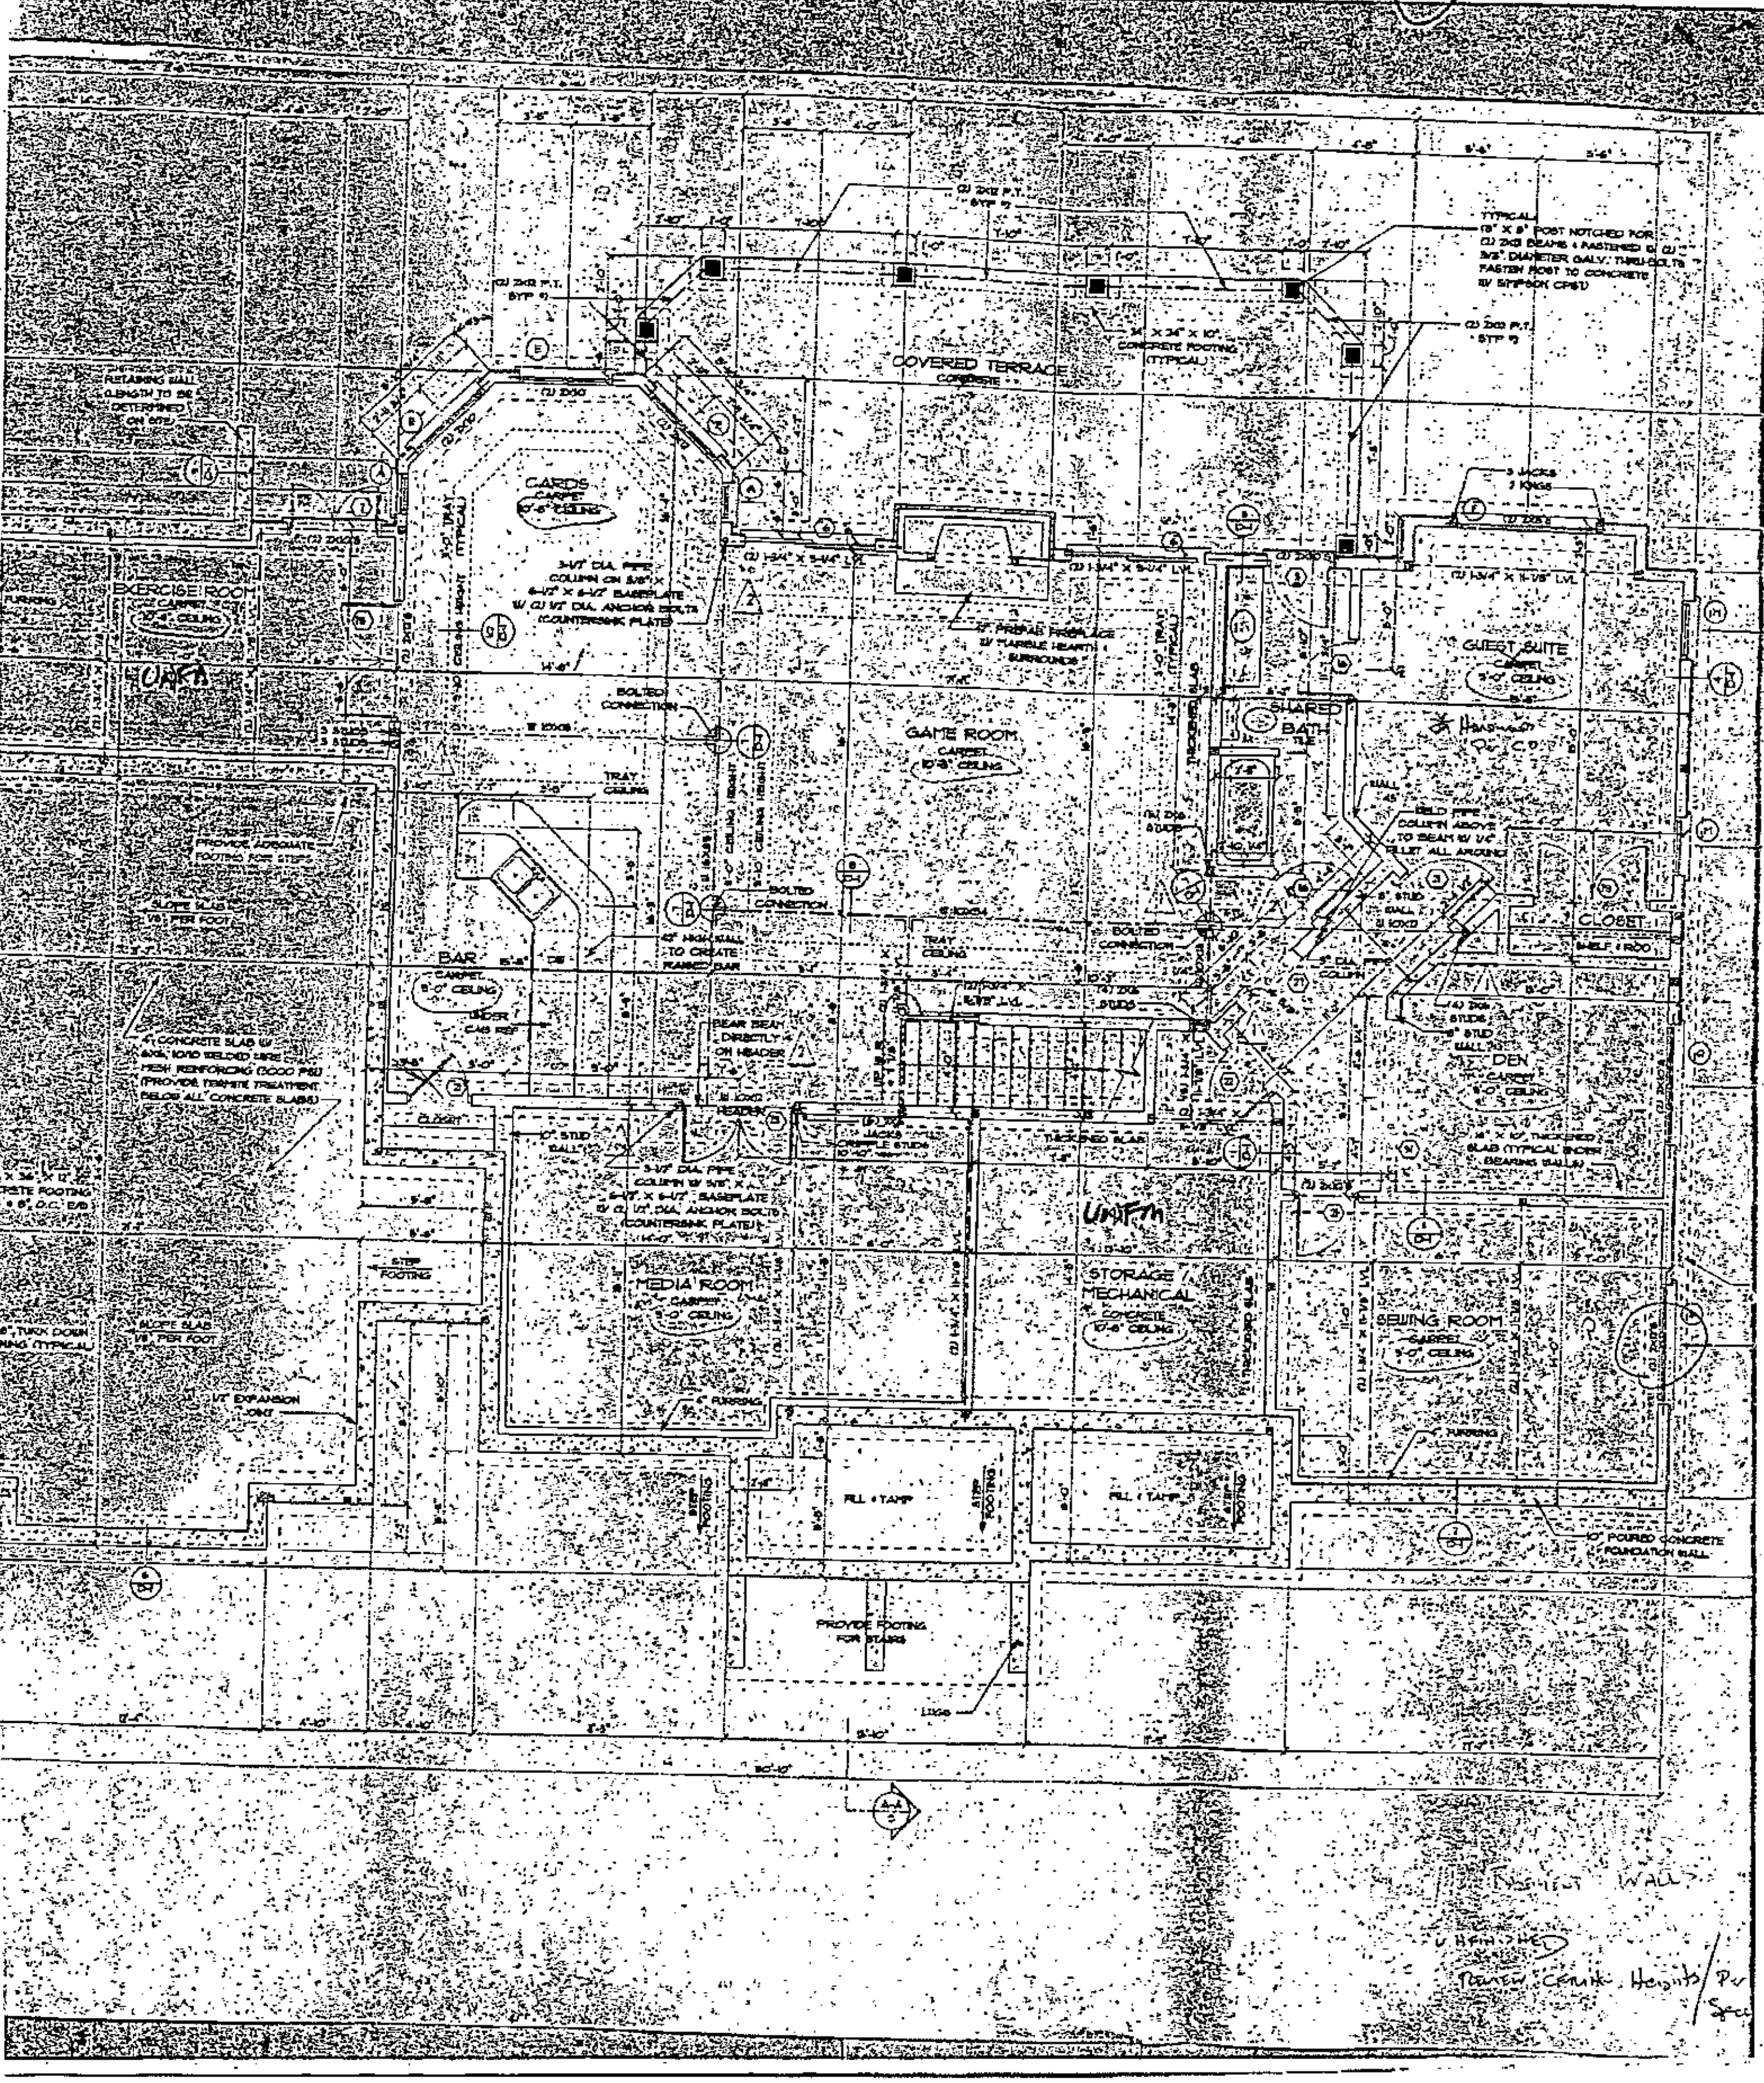

COVERED TERRACE
CARDS
EXERCISE ROOM
GAME ROOM
GUEST SUITE
SHARED BATH
BAR
CLOSET
DEN
MEDIA ROOM
STORAGE MECHANICAL
SEWING ROOM
FILL + TAMP
FILL + TAMP
PROVIDE FOOTING FOR STAIRS