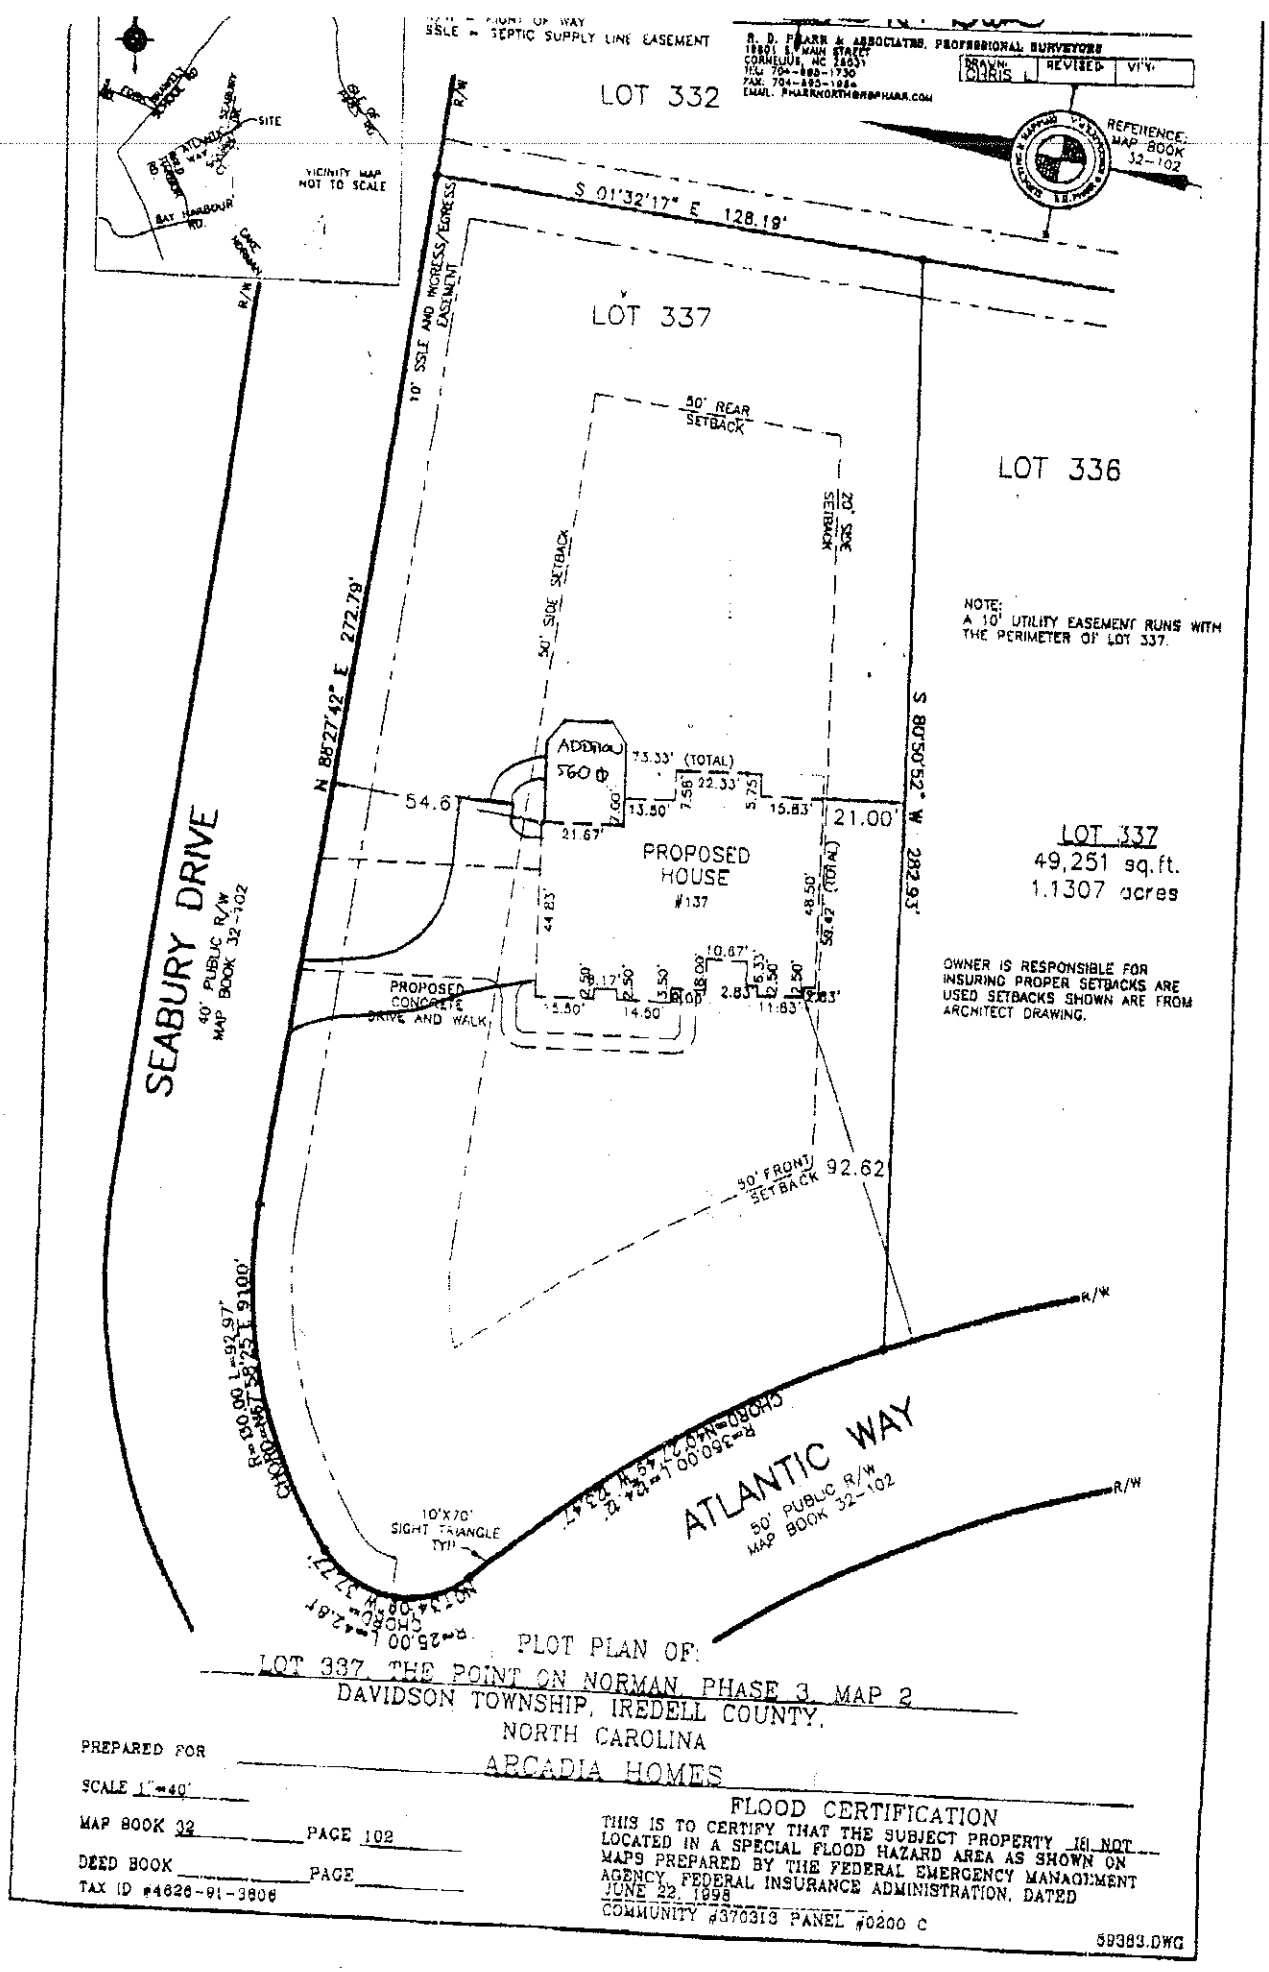


PLOT PLAN OF:
LOT 337 THE POINT ON NORMAN PHASE 3 MAP 2
DAVIDSON TOWNSHIP, IREDELL COUNTY,
NORTH CAROLINA

PREPARED FOR ARCADIA HOMES

SCALE 1"=40'

MAP BOOK 32 PAGE 102

DEED BOOK _____ PAGE _____

TAX ID #4626-91-3806

FLOOD CERTIFICATION

THIS IS TO CERTIFY THAT THE SUBJECT PROPERTY IS NOT LOCATED IN A SPECIAL FLOOD HAZARD AREA AS SHOWN ON MAPS PREPARED BY THE FEDERAL EMERGENCY MANAGEMENT AGENCY - FEDERAL INSURANCE ADMINISTRATION, DATED JUNE 22, 1998
COMMUNITY #370313 PANEL #0200 C

59383.DWG

1/50