
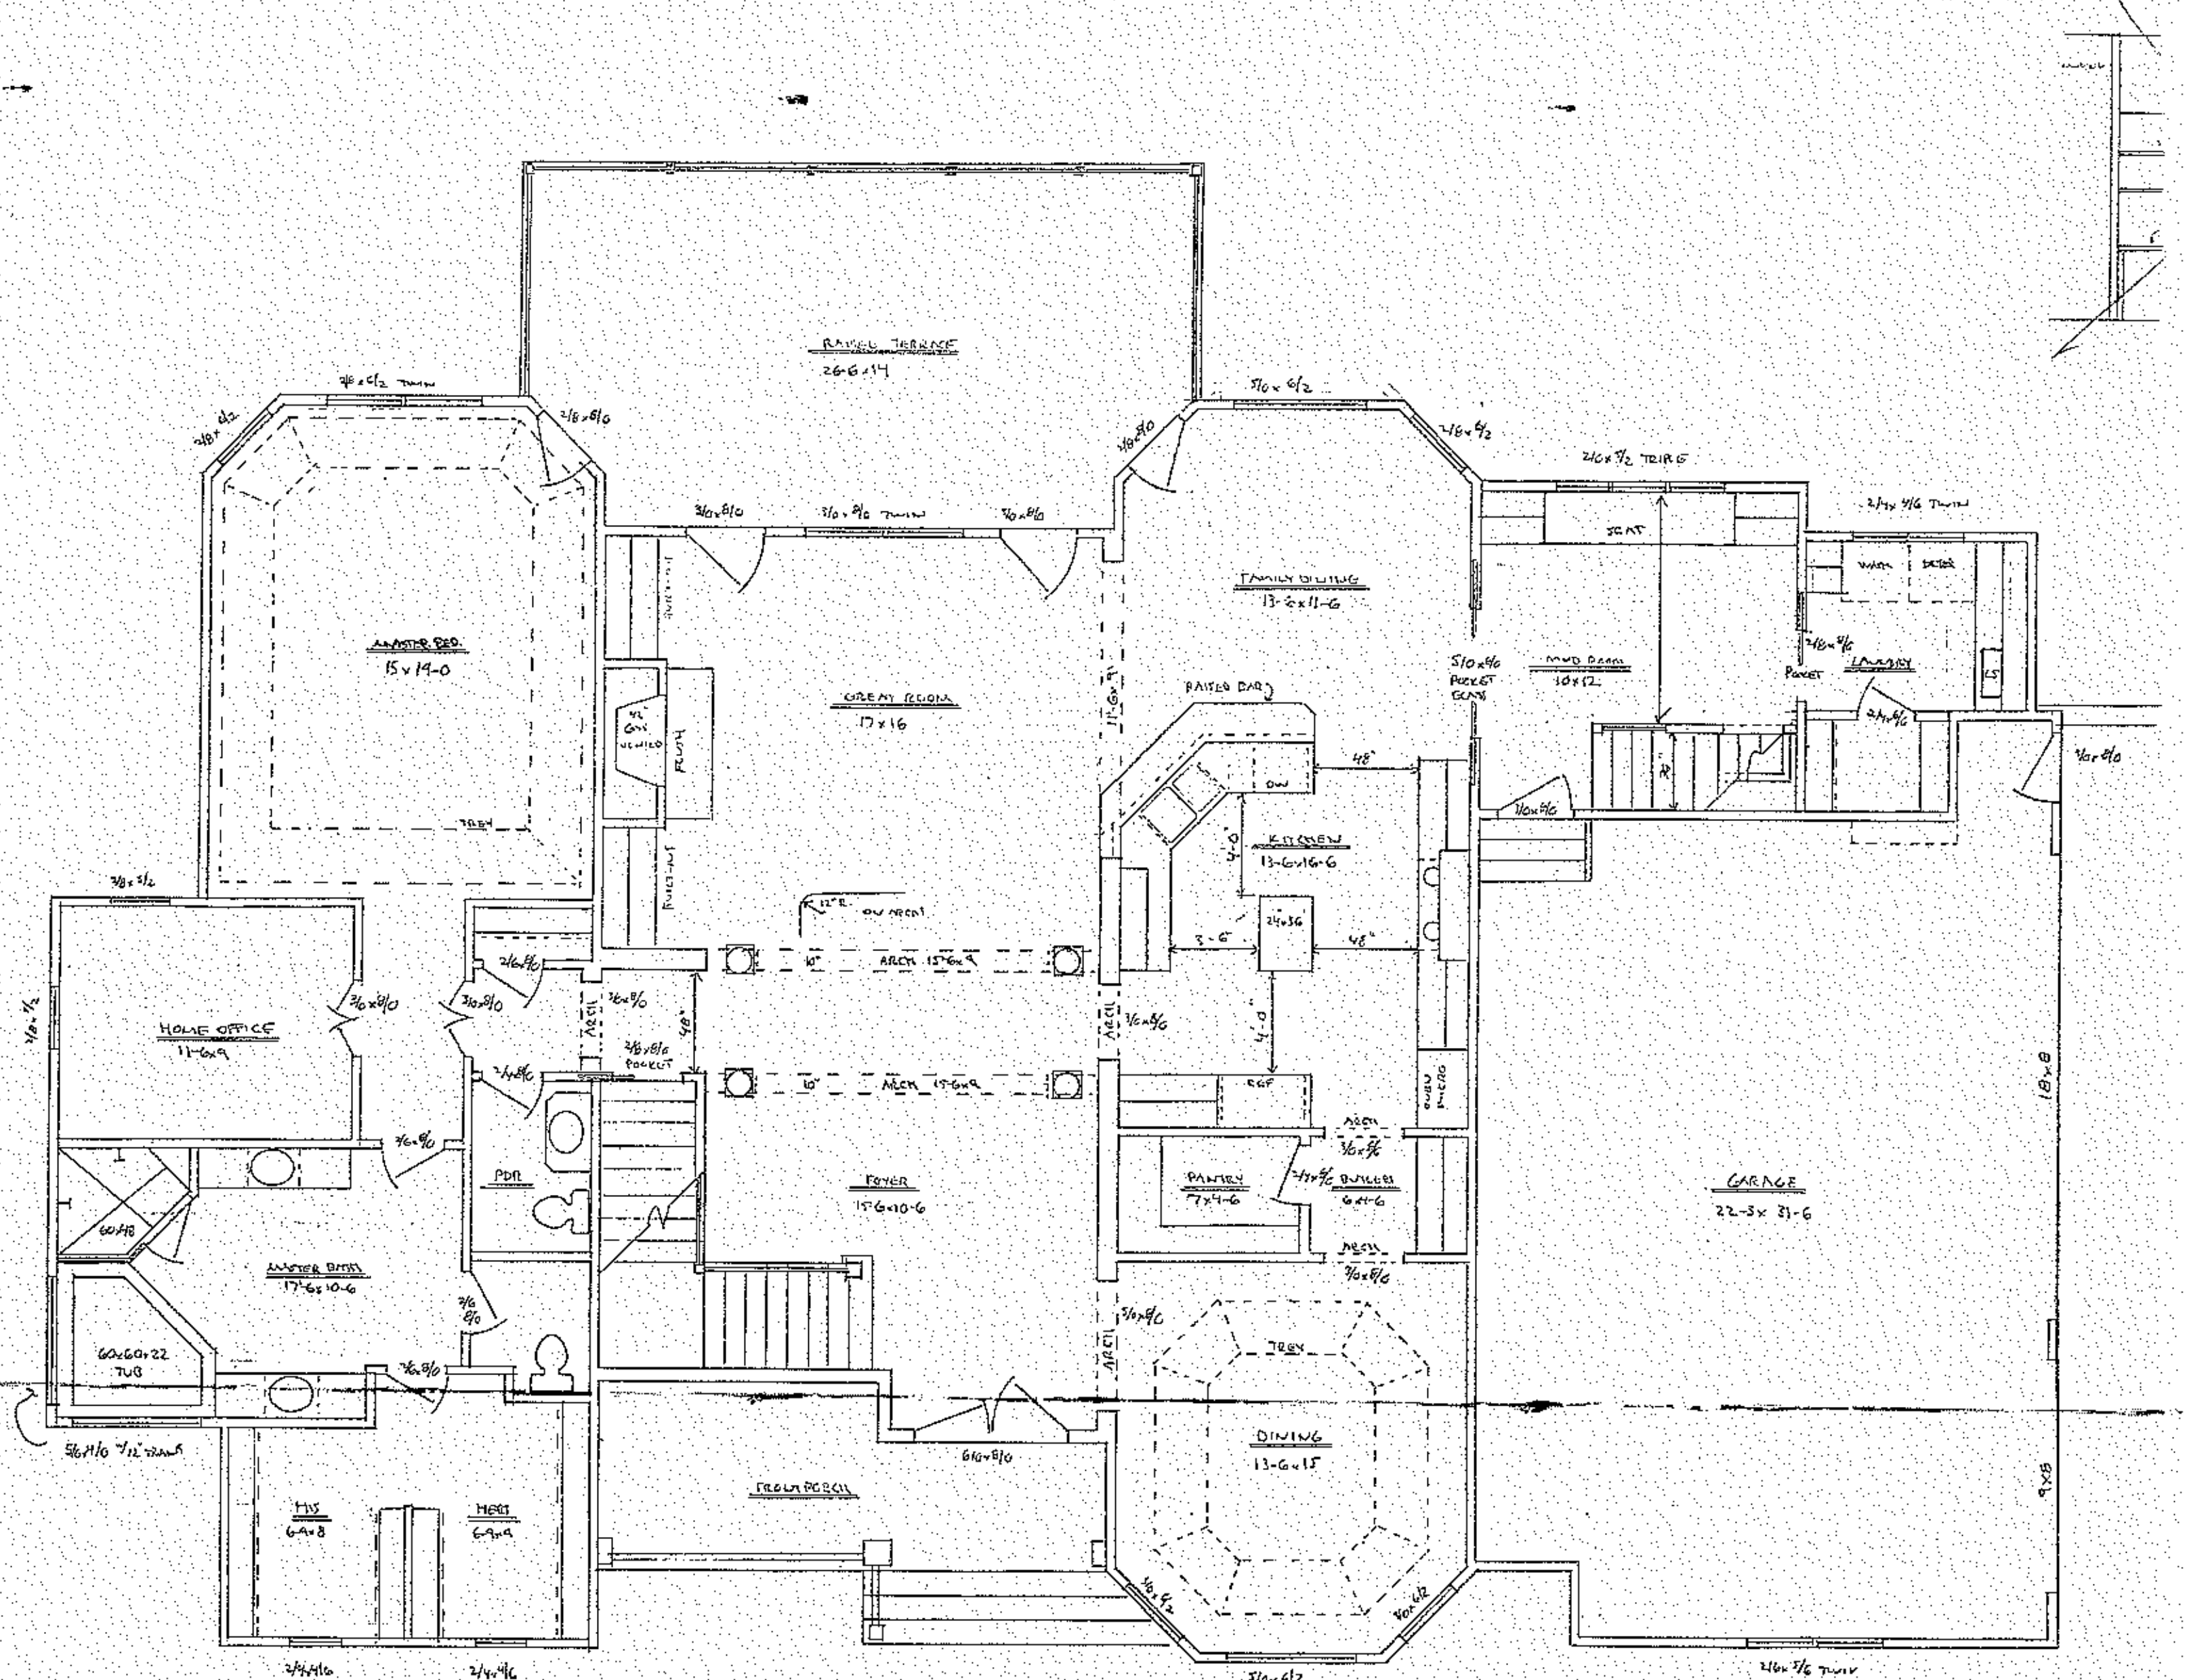



MAIN LEVEL 10'-CH.

2305 ϕ
+141 ϕ
2446 ϕ

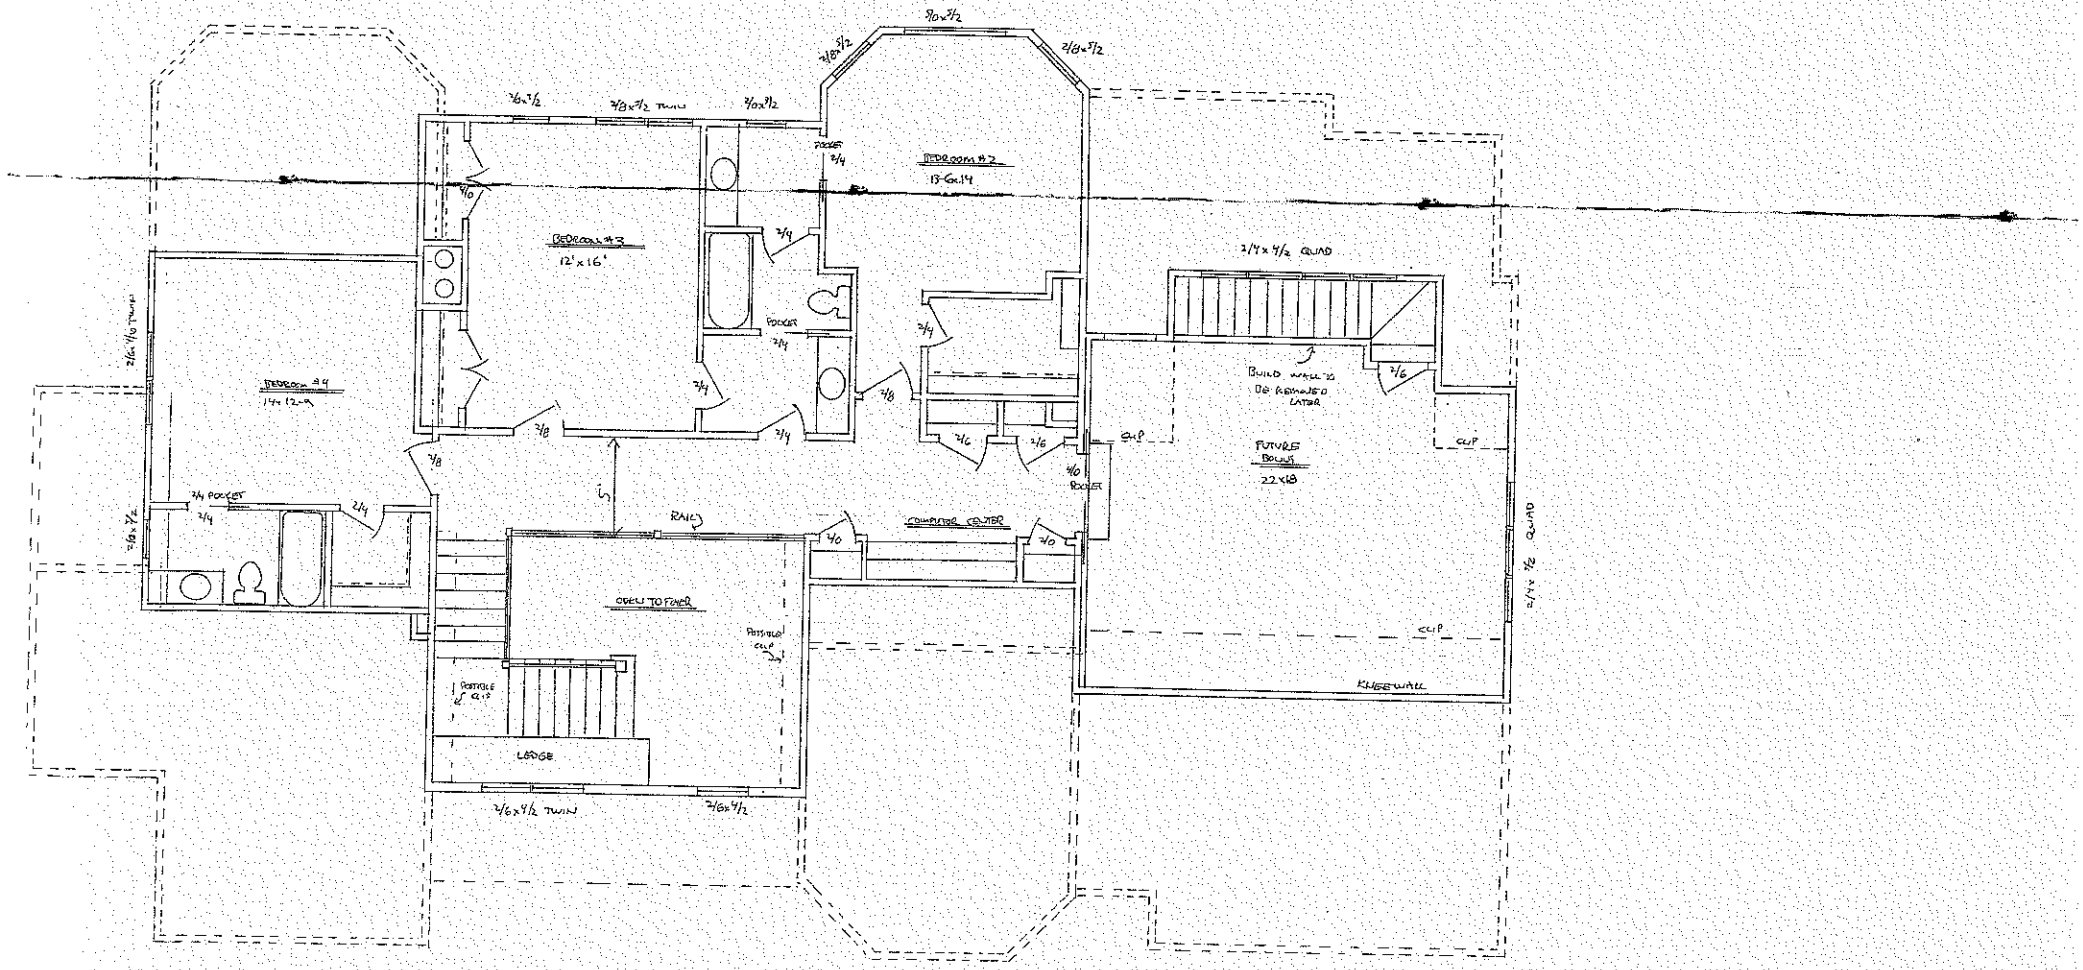

UPPER LEVEL 9' CK
1508 ft

JASON & ALLYSON MASTOR		LOT 33
UPPER LEVEL	SCALE 1/4"=1'0	DRAWN BY DLU G
		REVISED 7-2
ARCADIA HOMES INC	889-4663	
DATE 4/22/04	APPROVED BY	DRAWING NUMBER 3 OF 6

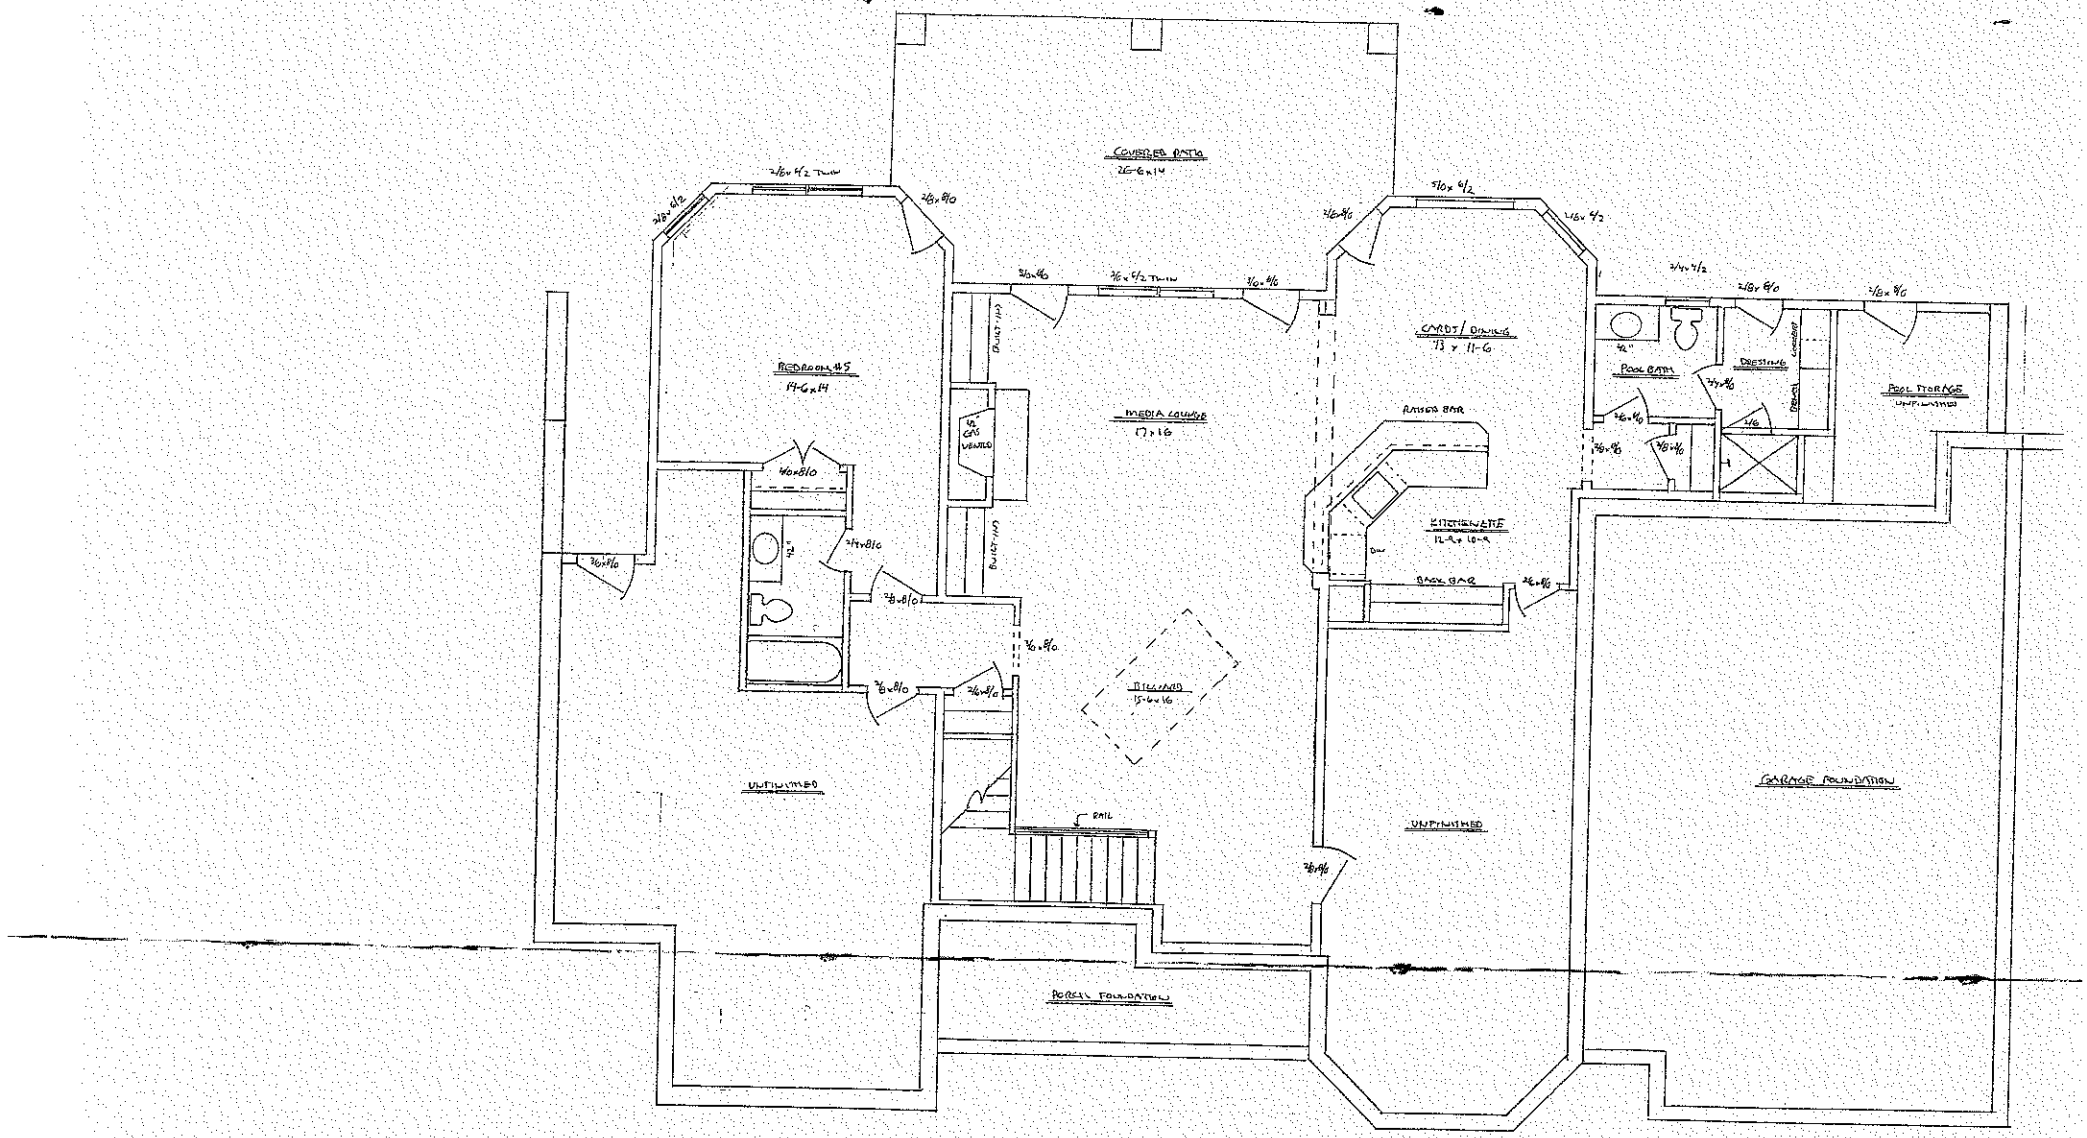
COVERED PATIO
26-6 x 14
BEDROOM #5
14-6 x 14
MEDIA LOUNGE
17 x 16
CARDT / DINING
13 x 11-6
BASEMENT PLAN
FUTURE
10.8° CH