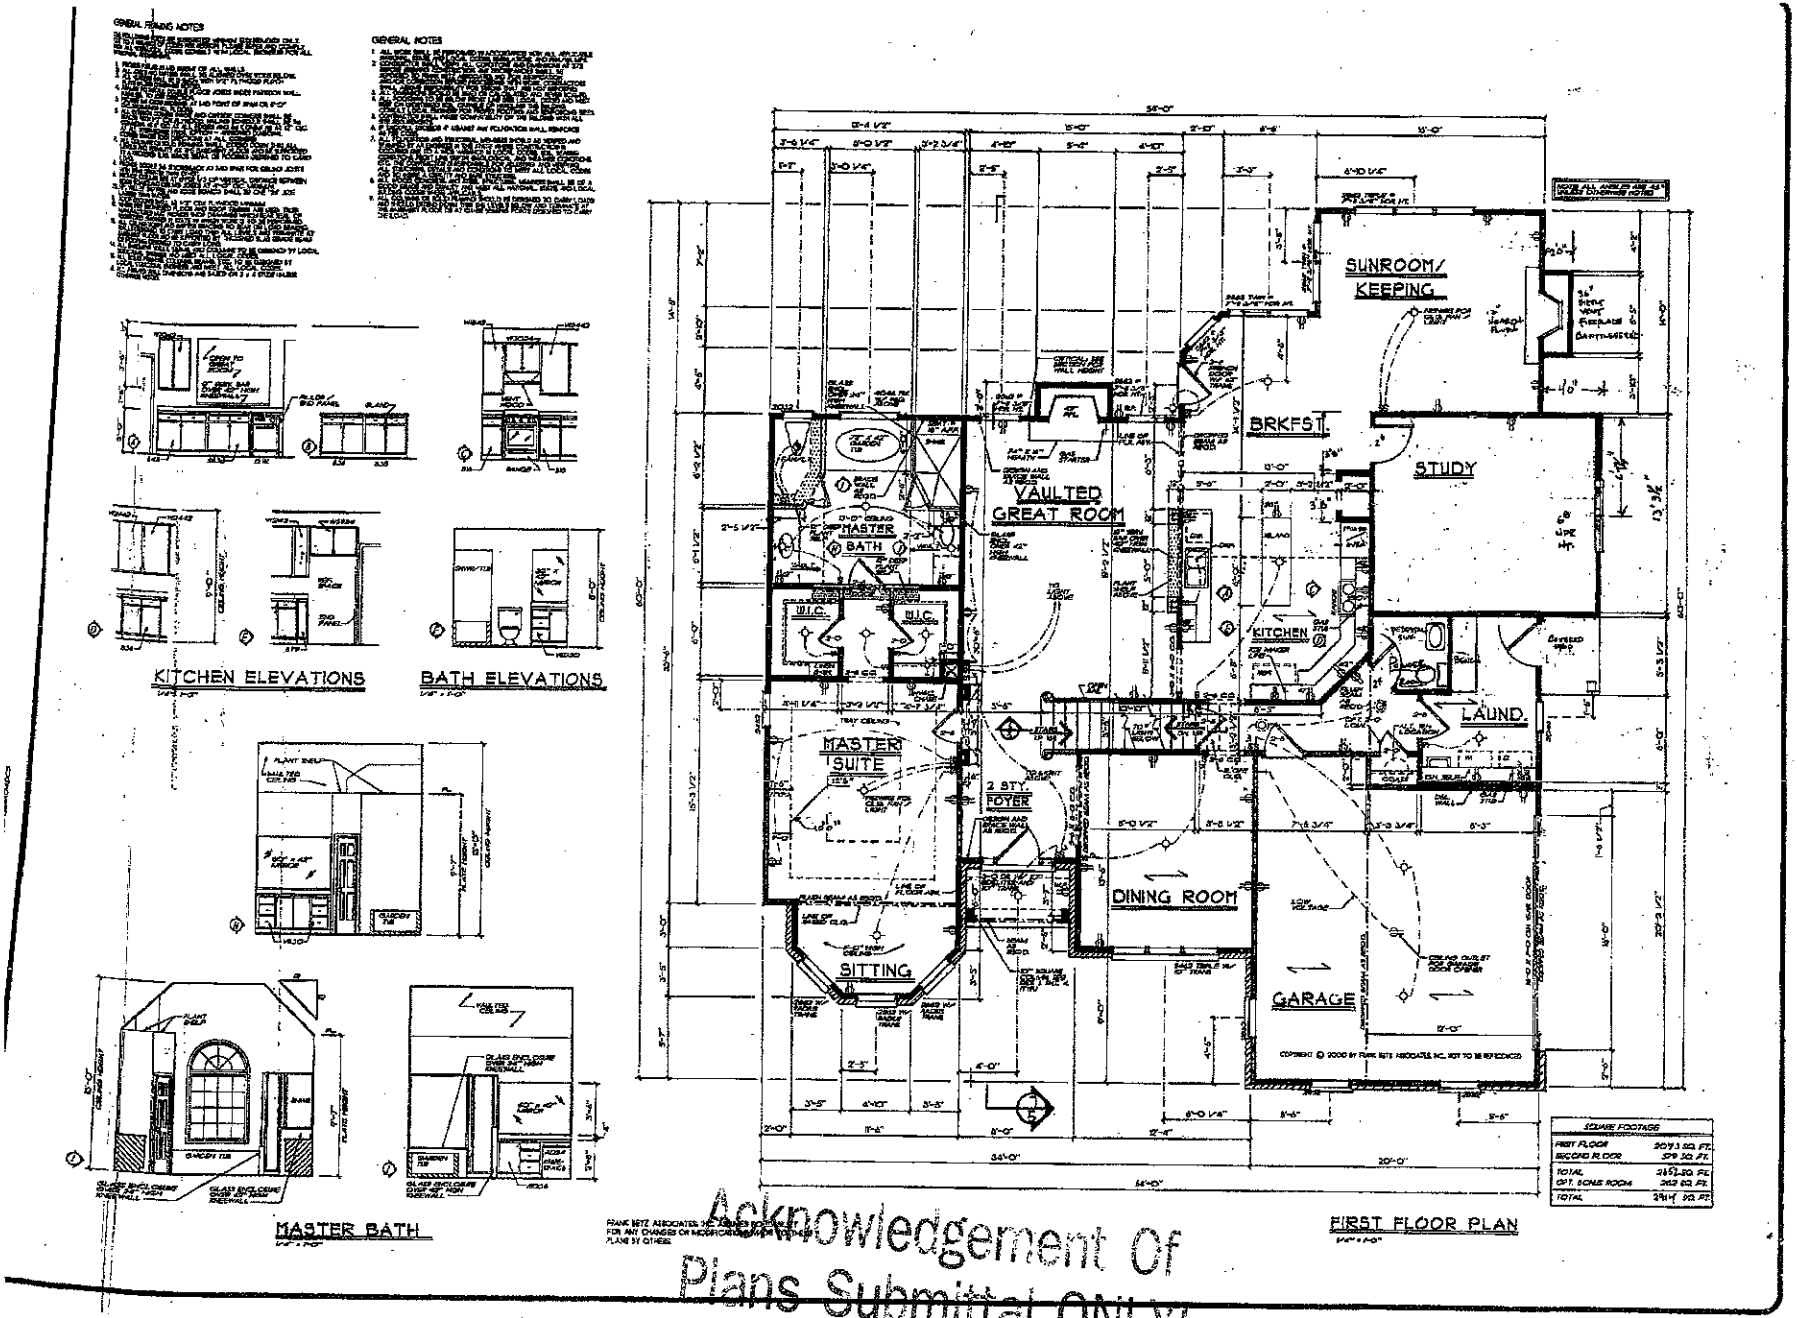


Acknowledgement Of
Plans Submittal ONLY!

Date

Date 1/19/2005

01/10/2005 20:33 7777993749 AERODYN PAGE 02

HOMEPLANS
DESIGNED FOR TODAY'S MARKET


FIRST FLR. PLAN / K. & B. ELEVS.

THE AMBROSE


FBA
FRANK BETZ ASSOCIATES, INC.

DATE: 8-24-00


SHEET: 3 OF: 5

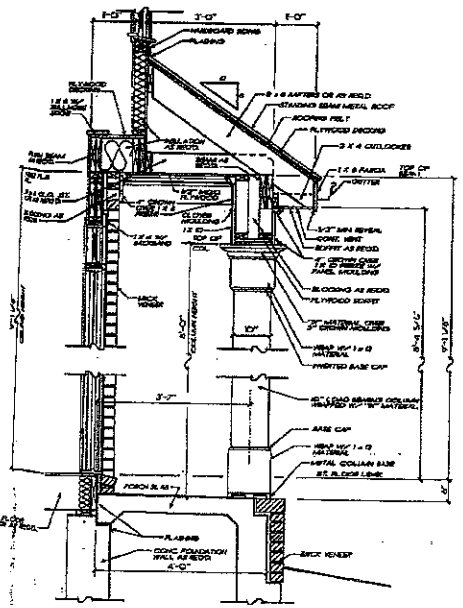

PORCH DETAIL

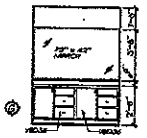

BATH ELEVATIONS

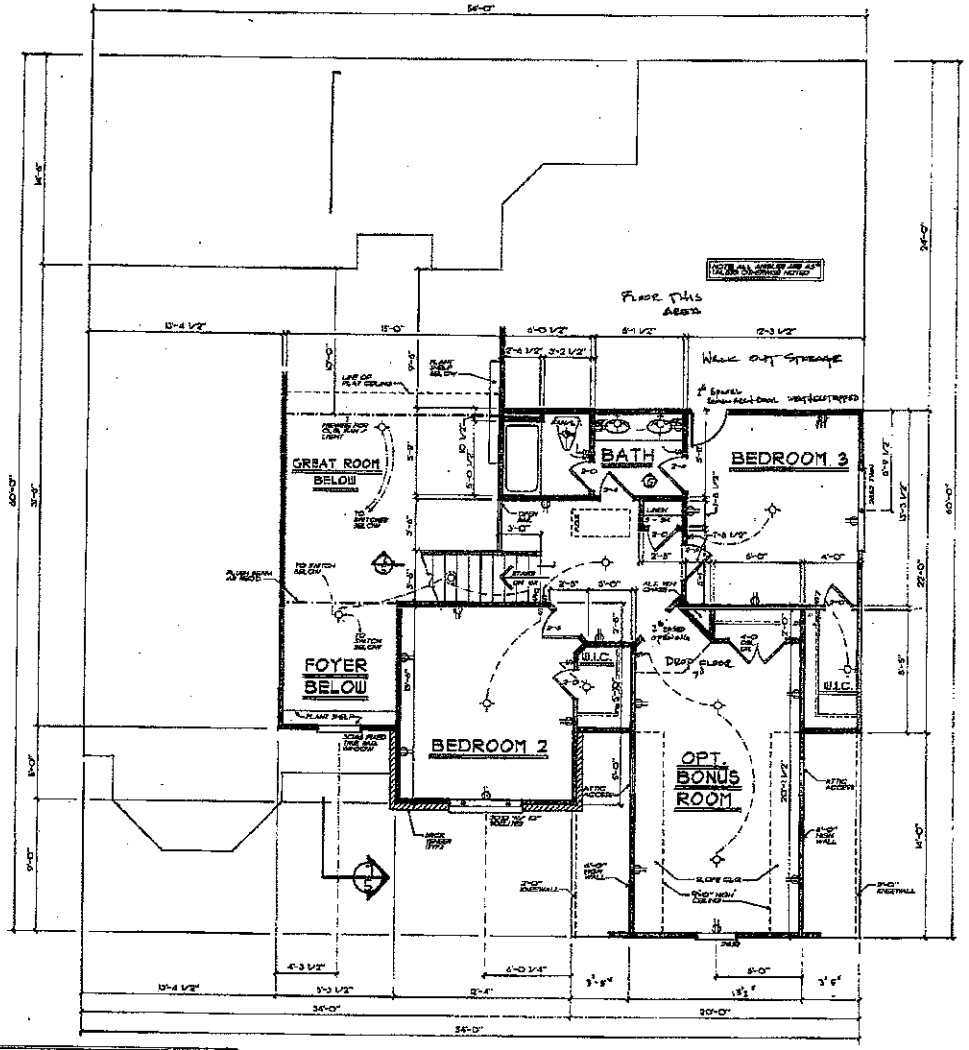

SECOND FLOOR PLAN

Acknowledgement Of Plans Submittal ONLY!

Date _____

Date 1/19/2005

FRANK BETZ ASSOCIATES, INC. ASSUMES NO LIABILITY FOR ANY CHANGES OR MODIFICATIONS MADE TO THESE PLANS BY OTHERS.

COPYRIGHT © 2000 BY FRANK BETZ ASSOCIATES INC. NOT TO BE REPRODUCED

FBA
FRANK BETZ ASSOCIATES, INC.
2405 LANE PARK DRIVE, SUITE 250
BATON ROUGE, LOUISIANA 70809
225/922-0880
www.frankbetz.com

HOMEPLANS
DESIGNS FOR TODAY'S MARKET

SECOND FLR. PLAN / BATH ELEV. / DETAIL

THE AMBROSE

AERODYN


DATE: 8/31/05

SHEET: 4 OF 5

01/10/2005 20:33 7777993749 PAGE 03

we are building on an unfinished basement & 3 car garage

we are flipping this plan.

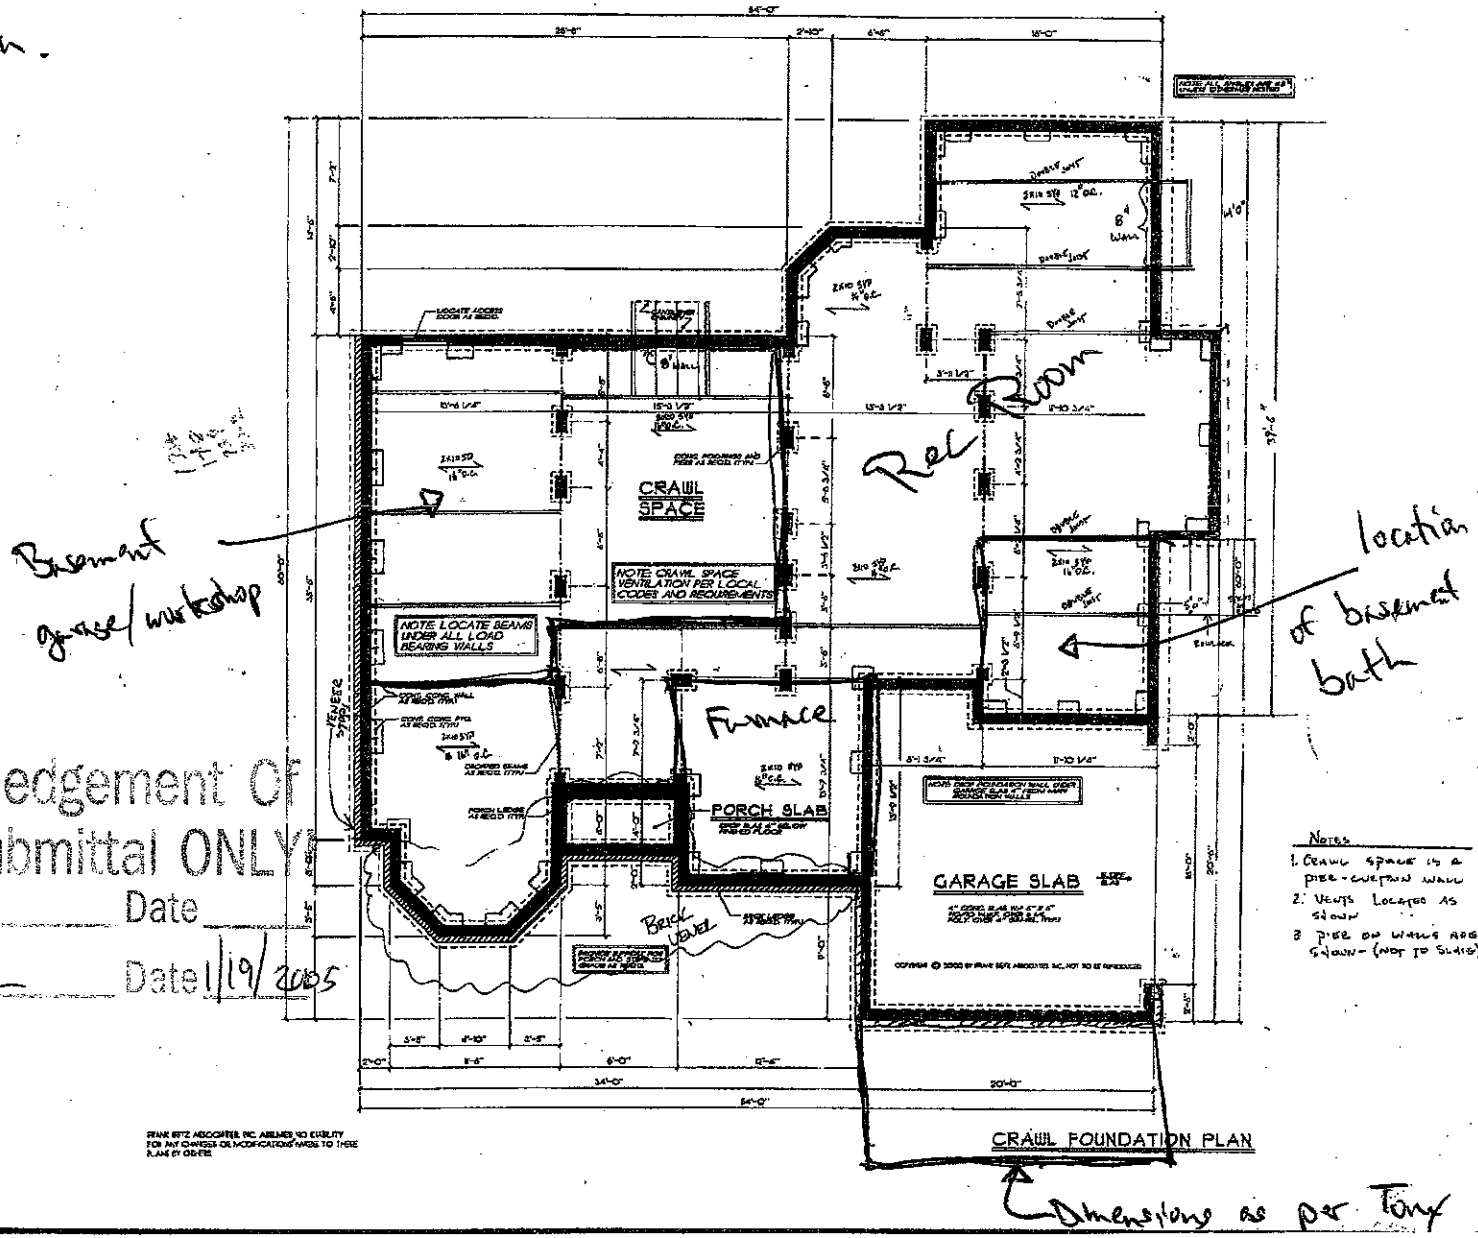

Acknowledgement Of Plans Submittal ONLY

Date

Date 1/19/2005

FRANK BETZ ASSOCIATES, INC. ASSUMES NO LIABILITY FOR ANY CHANGES OR MODIFICATIONS MADE TO THESE PLANS BY OTHERS

HOMEPLANS
DESIGNED FOR TODAY'S MARKET

CRAWL FOUND. PLAN

THE AMBROSE

FBA
FRANK BETZ ASSOCIATES, INC.

PAGE 05
AERODYN
01/10/2005 20:33 7777993749