

Floor Plan of Garage Apartment

30' 0"

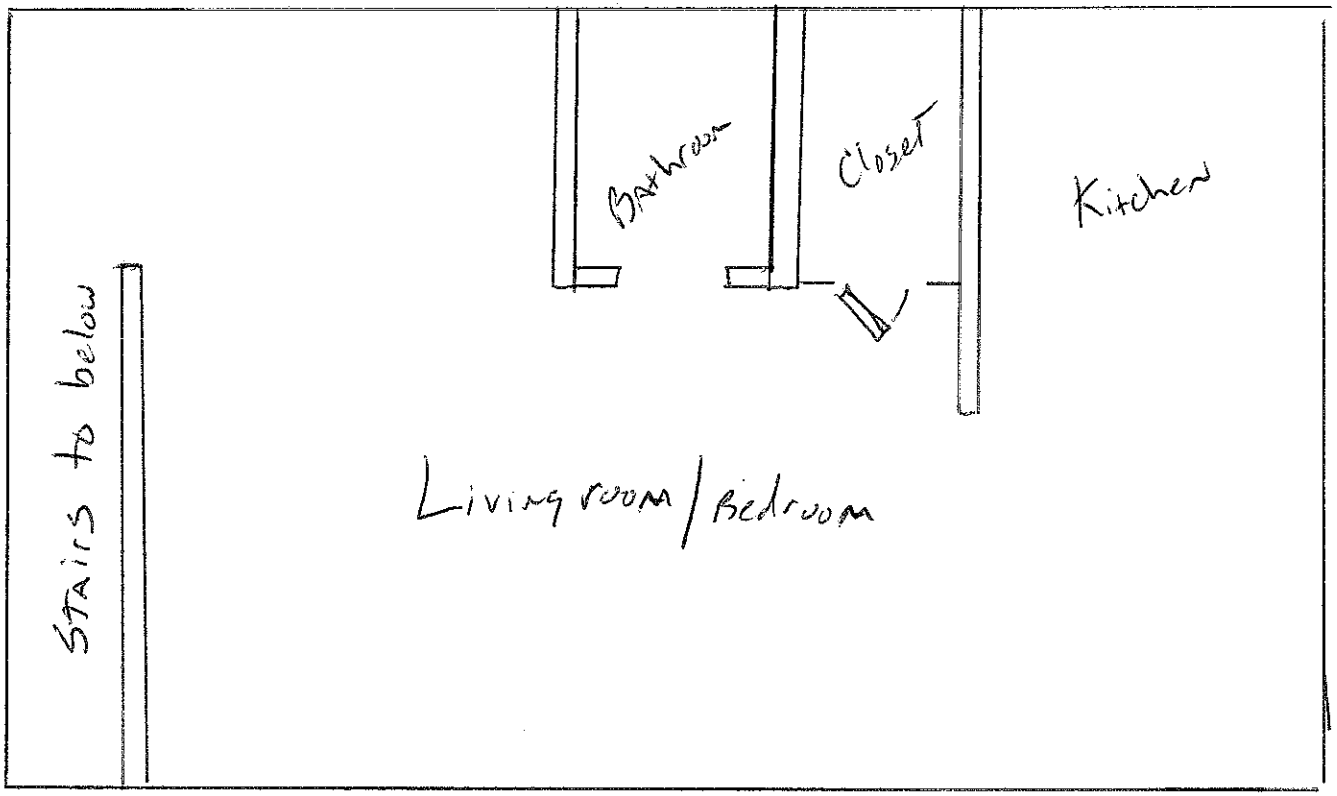

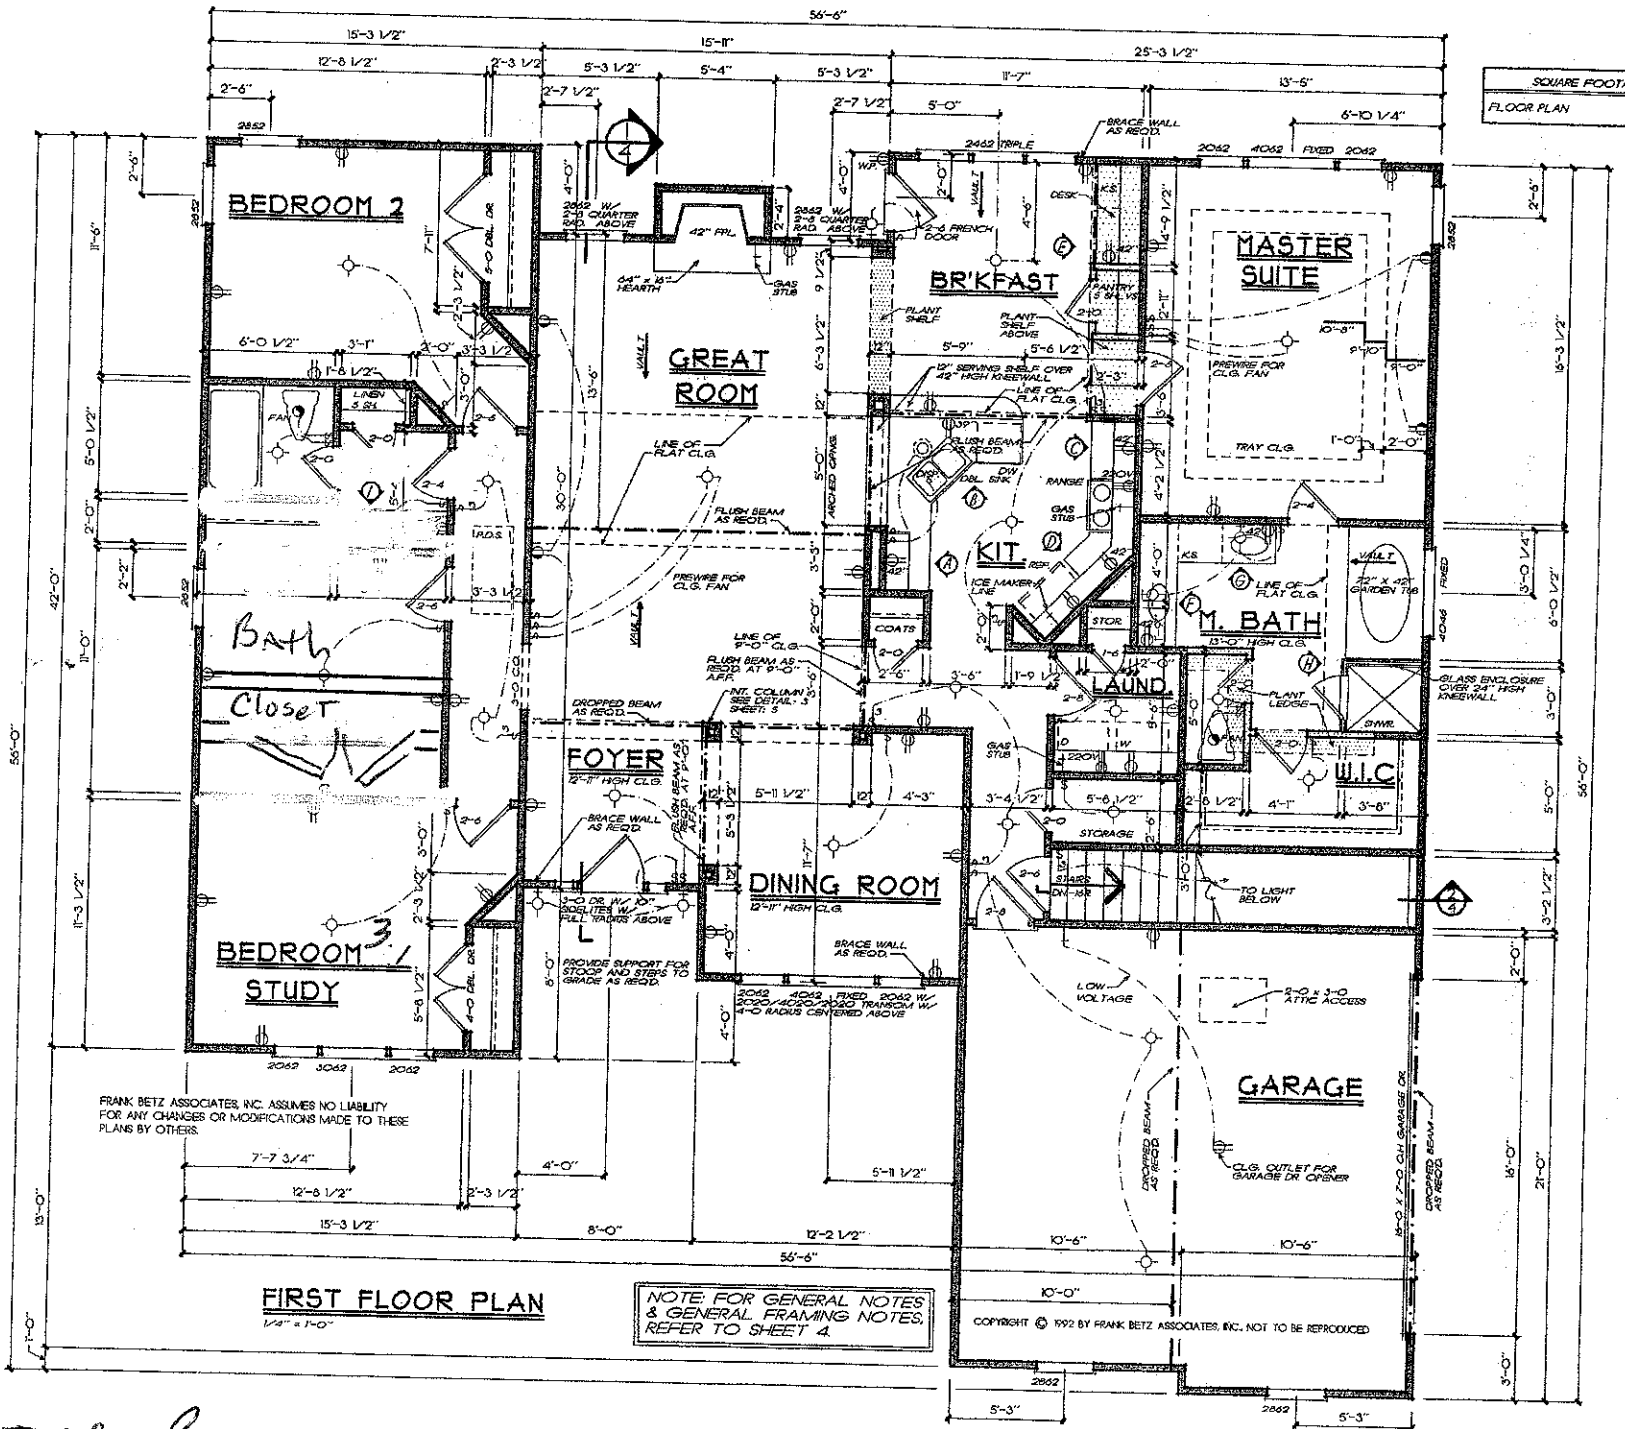

NO	DATE	REV
1	2-9-93	CLAS. R-1/2
2	2-10-93	CLAS. R-1/2
3	2-16-93	

This drawing is the property of, and is copyrighted by, Frank Betz Associates, Inc. and may not be reproduced without written permission.

HOME PLANS

FIRST FLOOR PLAN

THE DORSET - B



FRANK BETZ ASSOCIATES, INC.
1500 LAKE PARK DRIVE/OUTER 101
SMYRNA, GEORGIA 30080
770/431-0888

BY DCS CK JEC

DATE 2-16-93

SHEET 3 OF 5

Note: Basement will be same outside dimensions - Future Bedroom downstairs