
LOT 514

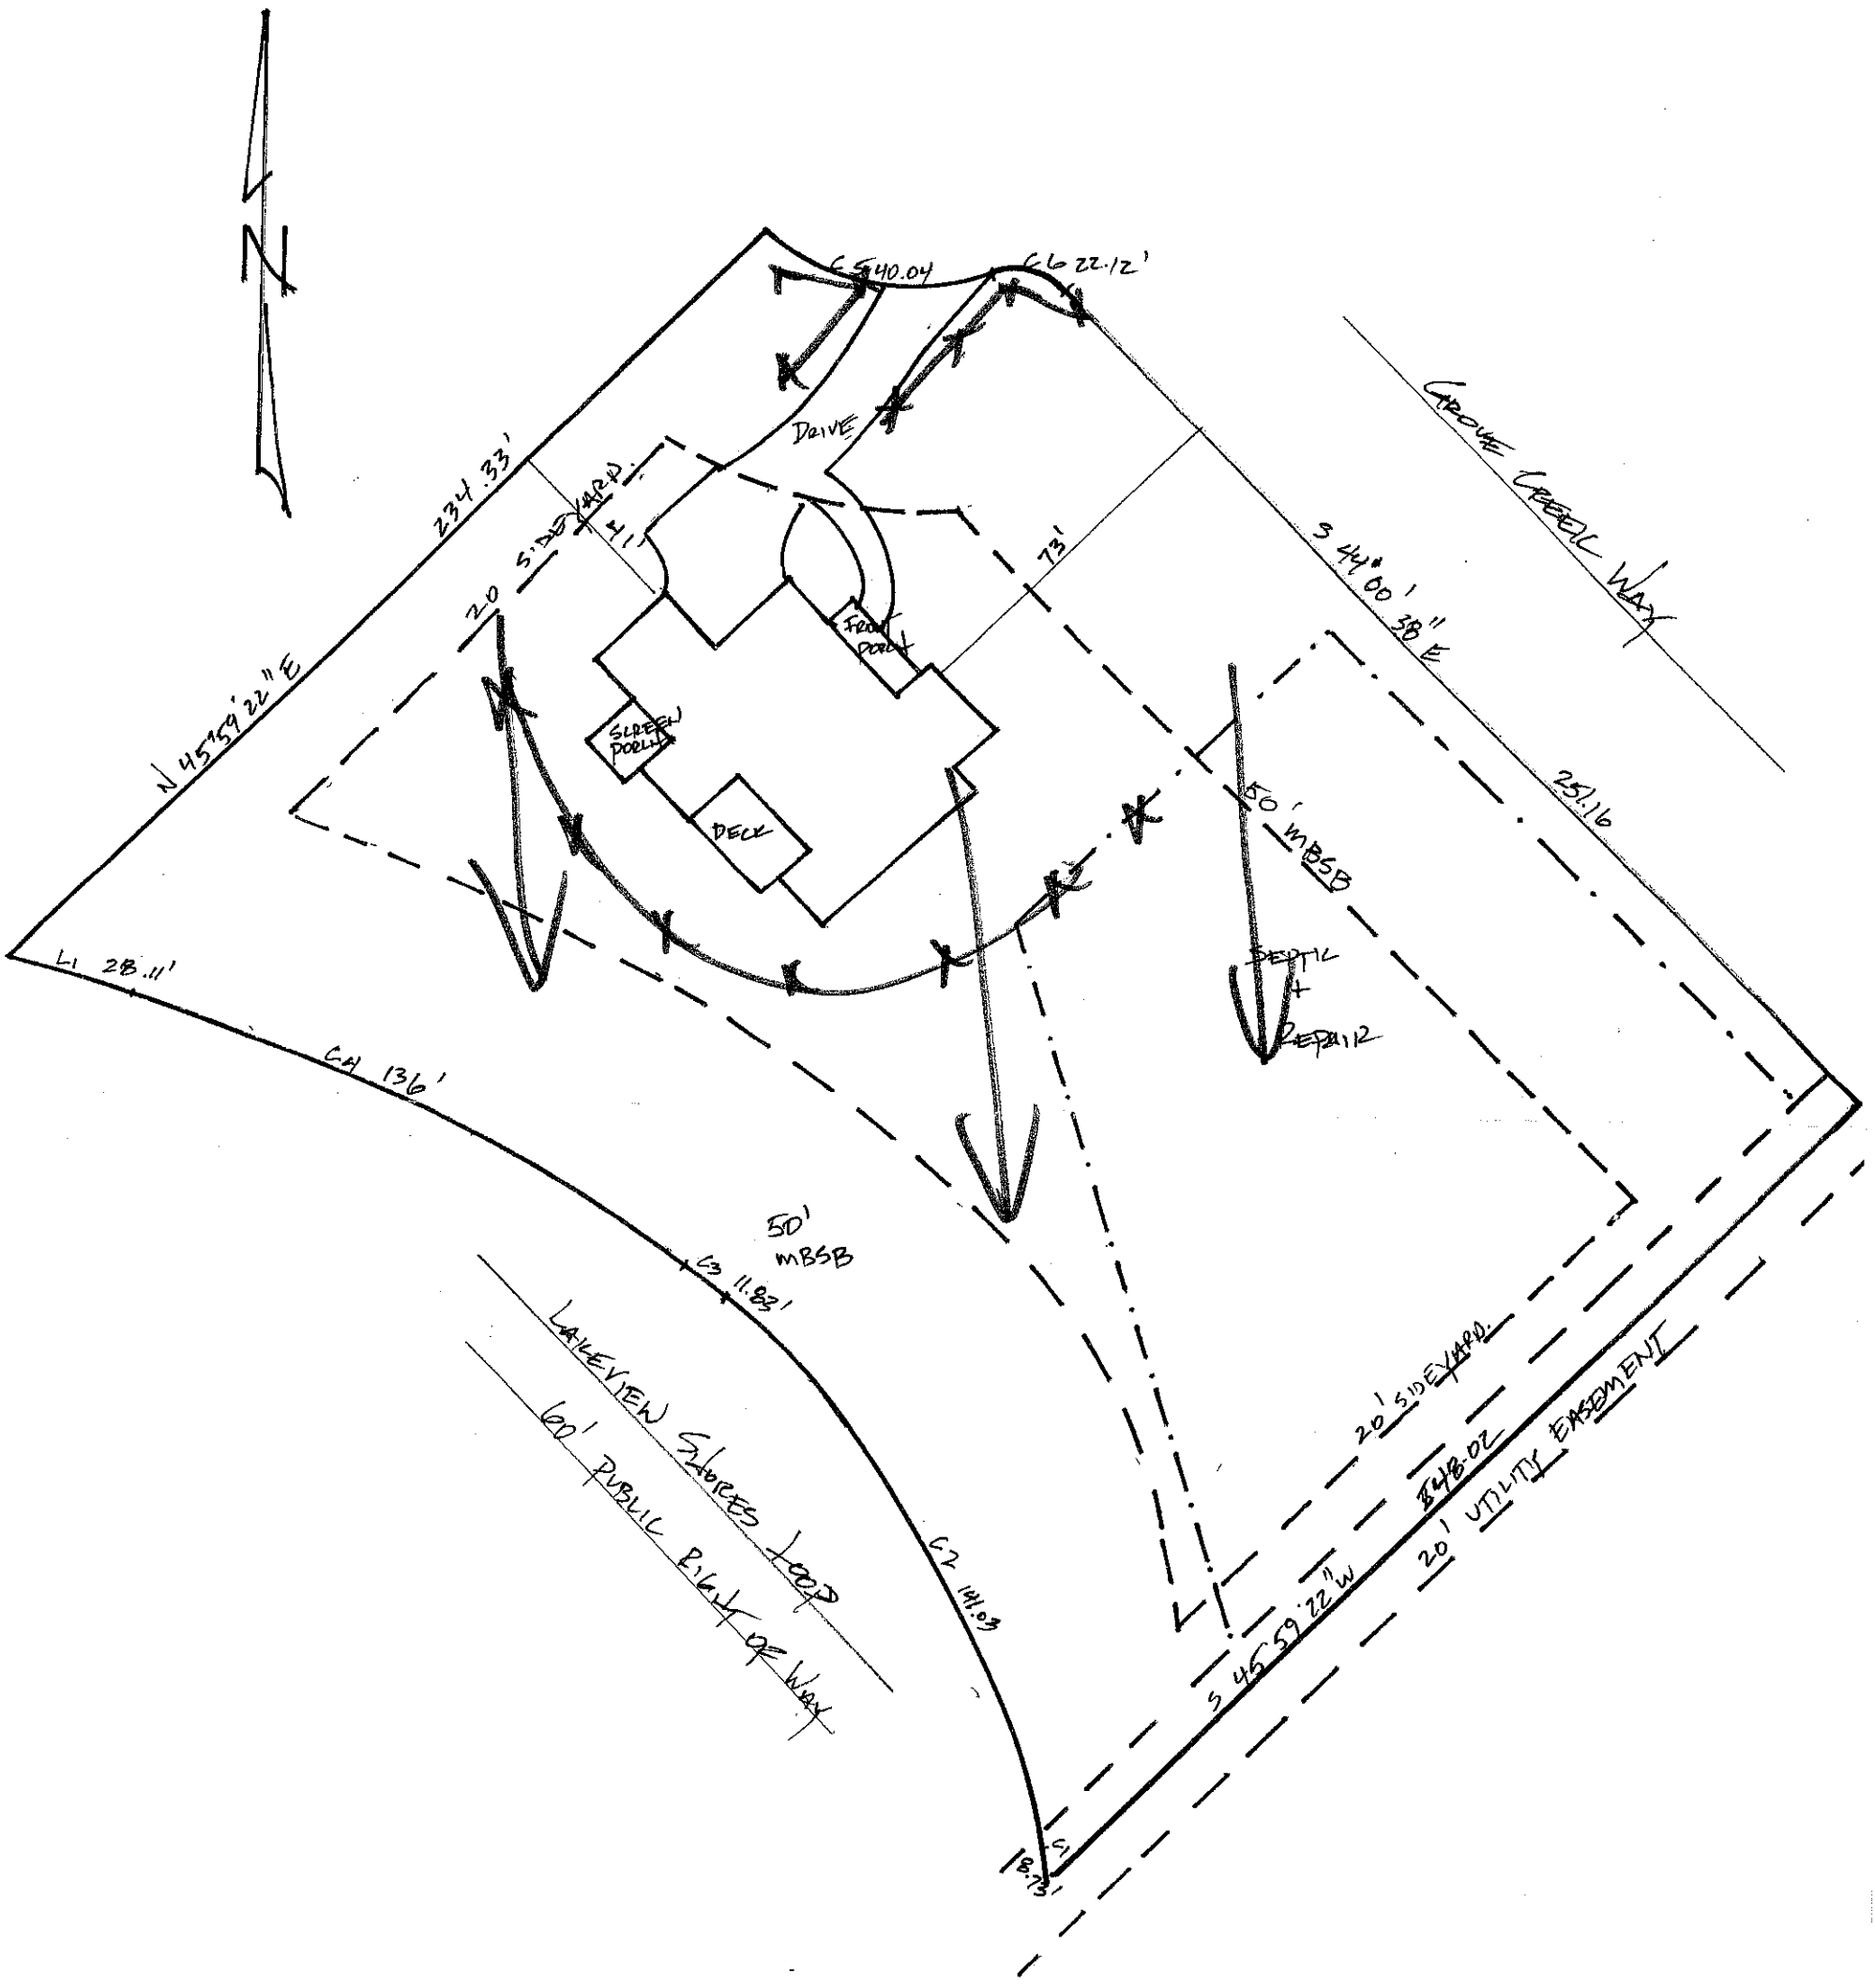

THE FARMS Lot 514

1.547 ACRES 67,372 SQ. FT.

ES. JOHNSON BUILDERS, LLC