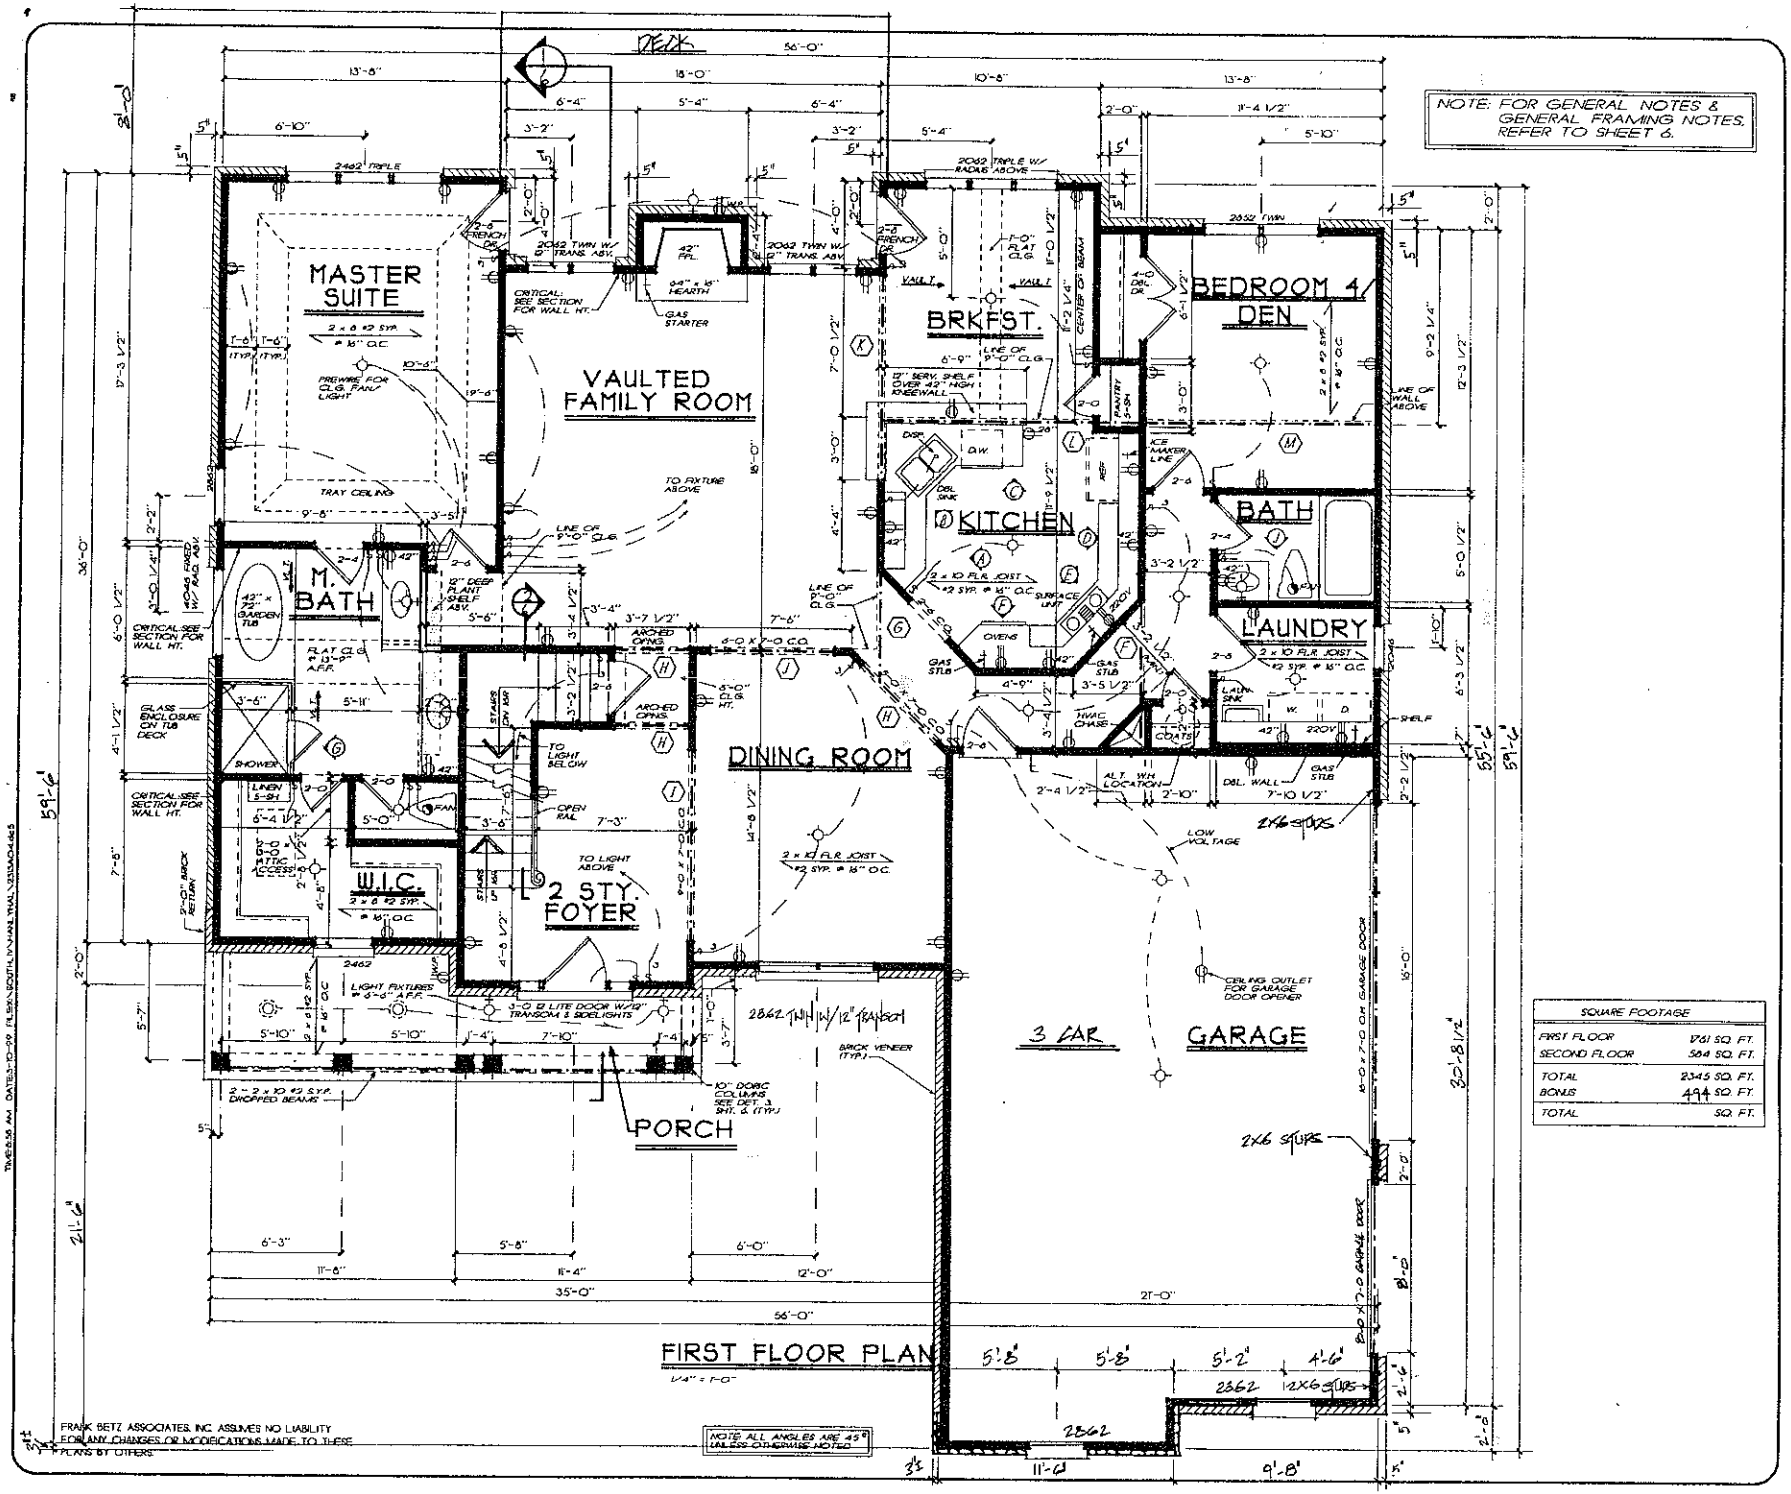


Southern Living Design Collection

FIRST FLOOR PLAN


THE HANLEY HALL

FBA
FRANK BETZ ASSOCIATES, INC.
2401 LAKE PARK DRIVE/SUITE 250
SMYRNA, GEORGIA 30080
770-435-2662
www.frankbetz.com

BY CES/ER CK XXX/JEC

DATE 2-25-99

SHEET 4 OF: 7

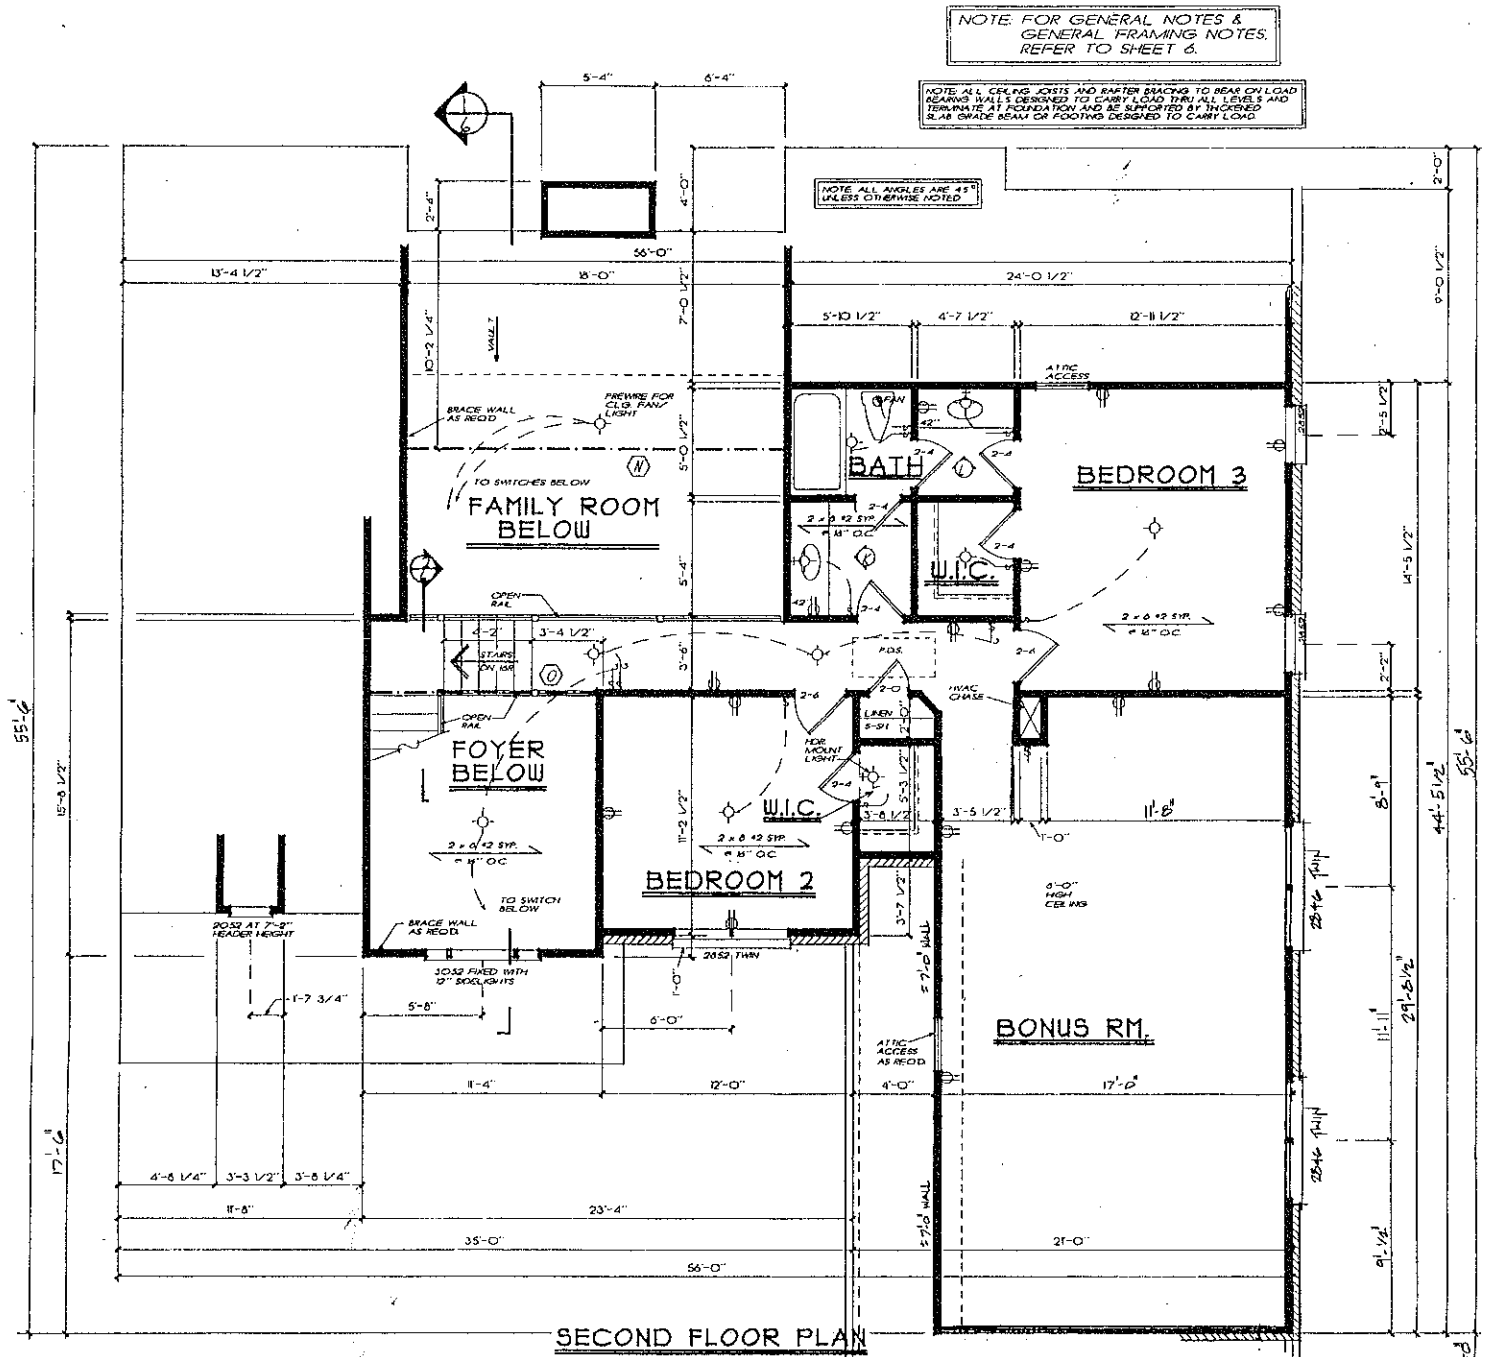

FRANK BETZ ASSOCIATES, INC. ASSUMES NO LIABILITY FOR ANY CHANGES OR MODIFICATIONS MADE TO THESE PLANS BY OTHERS

COPYRIGHT © 1999 BY FRANK BETZ ASSOCIATES, INC. NOT TO BE REPRODUCED

THEPOD AM DATED 3-10-99 FILE N:\SOUTHLIV\HALL THAL\2000\SHEET5

Southern Living Design Collection

SECOND FLOOR PLAN

THE HANLEY HALL

FBA
FRANK BETZ ASSOCIATES, INC.
2401 LAKE PARK DRIVE/SUITE 250
SMYRNA, GEORGIA 30080
770-432-0060
www.frankbetz.com

BY CES/FER CHK'D DEC

DATE 2-25-99

SHEET 5 OF 7