
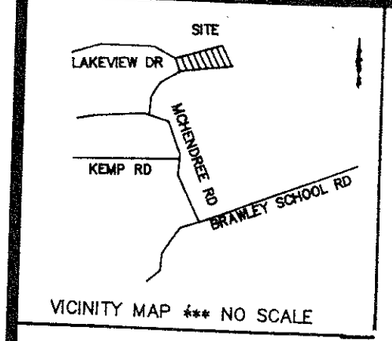


VICINITY MAP *** NO SCALE

LOT 335

LA E NORMAN

LINE	DIRECTION	DISTANCE
L1	N 37°52'00" E	34.02'
L2	N 62°14'00" E	32.85'
L3	N 40°29'00" E	37.15'
L4	S 89°03'34" E	19.84
L5	N 77°26'00" E	30.11'
L6	S 38°32'00" E	9.00'
L7	N 68°23'00" E	29.19'
L8	N 75°29'00" E	36.12'
L9	S 63°04'00" E	18.69'
L10	S 19°42'00" E	15.23'
L11	S 09°38'00" E	25.32'
L12	S 02°19'00" W	40.05'
L13	S 38°07'00" W	12.81'
L14	N 18°15'00" E	15.30'

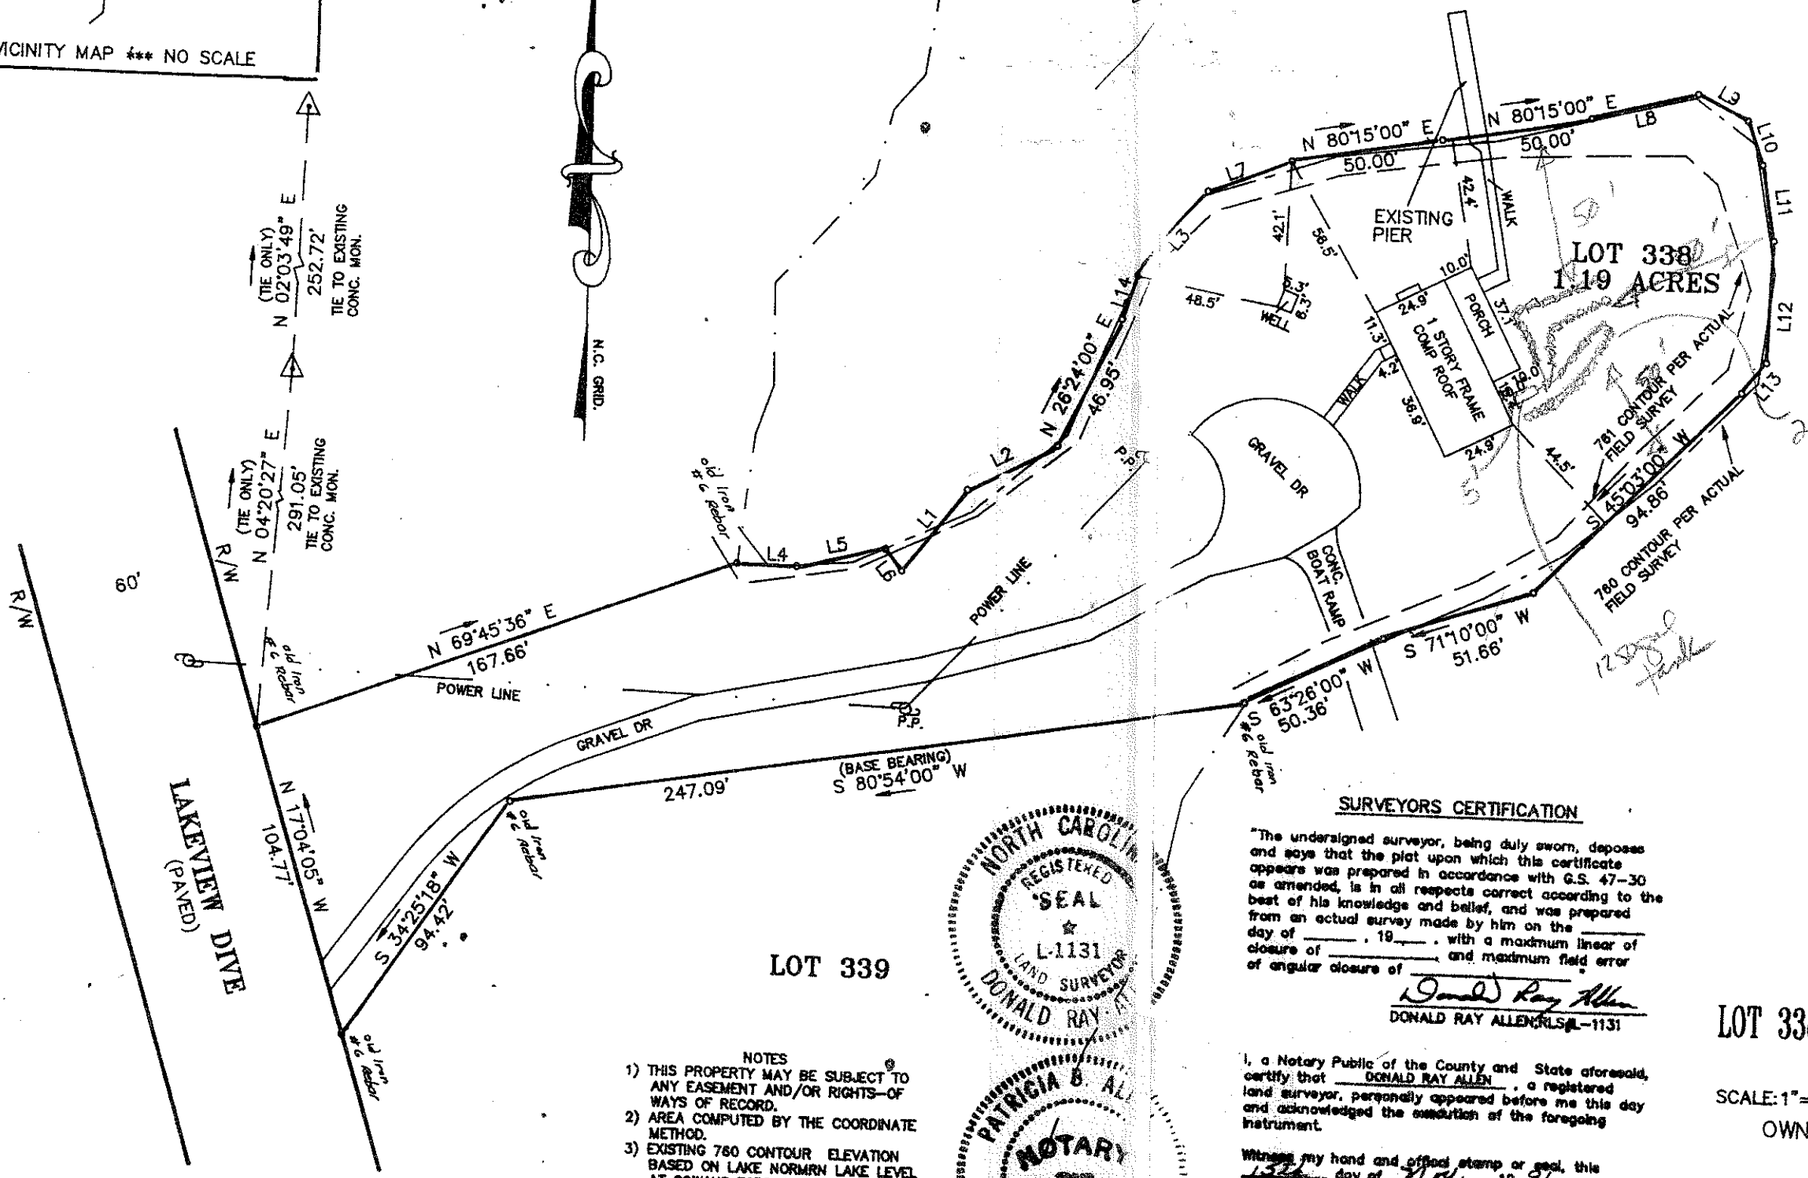

LAKE NORMAN

LEGEND

761 Contour Line

760 Contour Line

LOT 339

NOTES
1) THIS PROPERTY MAY BE SUBJECT TO ANY EASEMENT AND/OR RIGHTS-OF WAYS OF RECORD.
2) AREA COMPUTED BY THE COORDINATE METHOD.
3) EXISTING 760 CONTOUR ELEVATION BASED ON LAKE NORMRN LAKE LEVEL AT COWANS FORD DAM (READING ON OCTOBER 23,1991) ELEVATION 756.9

NORTH CAROLINA REGISTERED SEAL L-1131 LAND SURVEYOR DONALD RAY ALLEN

PATRICIA B. ALLEN NOTARY PUBLIC IREDELL COUNTY, N.C.

SURVEYORS CERTIFICATION

"The undersigned surveyor, being duly sworn, deposes and says that the plat upon which this certificate appears was prepared in accordance with G.S. 47-30 as amended, is in all respects correct according to the best of his knowledge and belief, and was prepared from an actual survey made by him on the _____ day of _____, 19____. with a maximum linear of closure of _____ and maximum field error of angular closure of _____ °

Donald Ray Allen

DONALD RAY ALLEN, RLS L-1131

I, a Notary Public of the County and State aforesaid, certify that DONALD RAY ALLEN, a registered land surveyor, personally appeared before me this day and acknowledged the execution of the foregoing instrument.

Witness my hand and official stamp or seal, this 13th day of Nov., 19 91

My Commission Expires 5/17/92 Patricia B. Allen Notary Public

PHYSICAL SURVEY
OF

LOT 338 CRESCENT LAND & TIMBER CORP.

DAVIDSON TWSP., IREDELL CO., N.C.

SCALE: 1"=50' DATE: NOVEMBER 15, 1991

OWNER: LOUIS SHAFFNER

DAS