Family
tile / 13' clg

Kitchen
wood / 12' clg

Breakfast
wood / 12' clg

Pantry
wood / 12' clg

Butler's Pantry
wood / 12' clg

Powder 1
tile / 10' clg

Dining
wood / 12' clg

Garage 1
concrete / 12' clg

Salon
tile / open

Foyer
tile / open

coats

Wine
tile / 12' clg

Covered Terrace
tile / 20' clg

Office
tile / 12' clg

Master Lounge
cpt / 13' clg

Master Suite
cpt / 11' clg

Outdoor Shower

Master Bath
tile / 11' clg

WC

Powder
tile / sloped clg

His
cpt / 11' clg

dresser

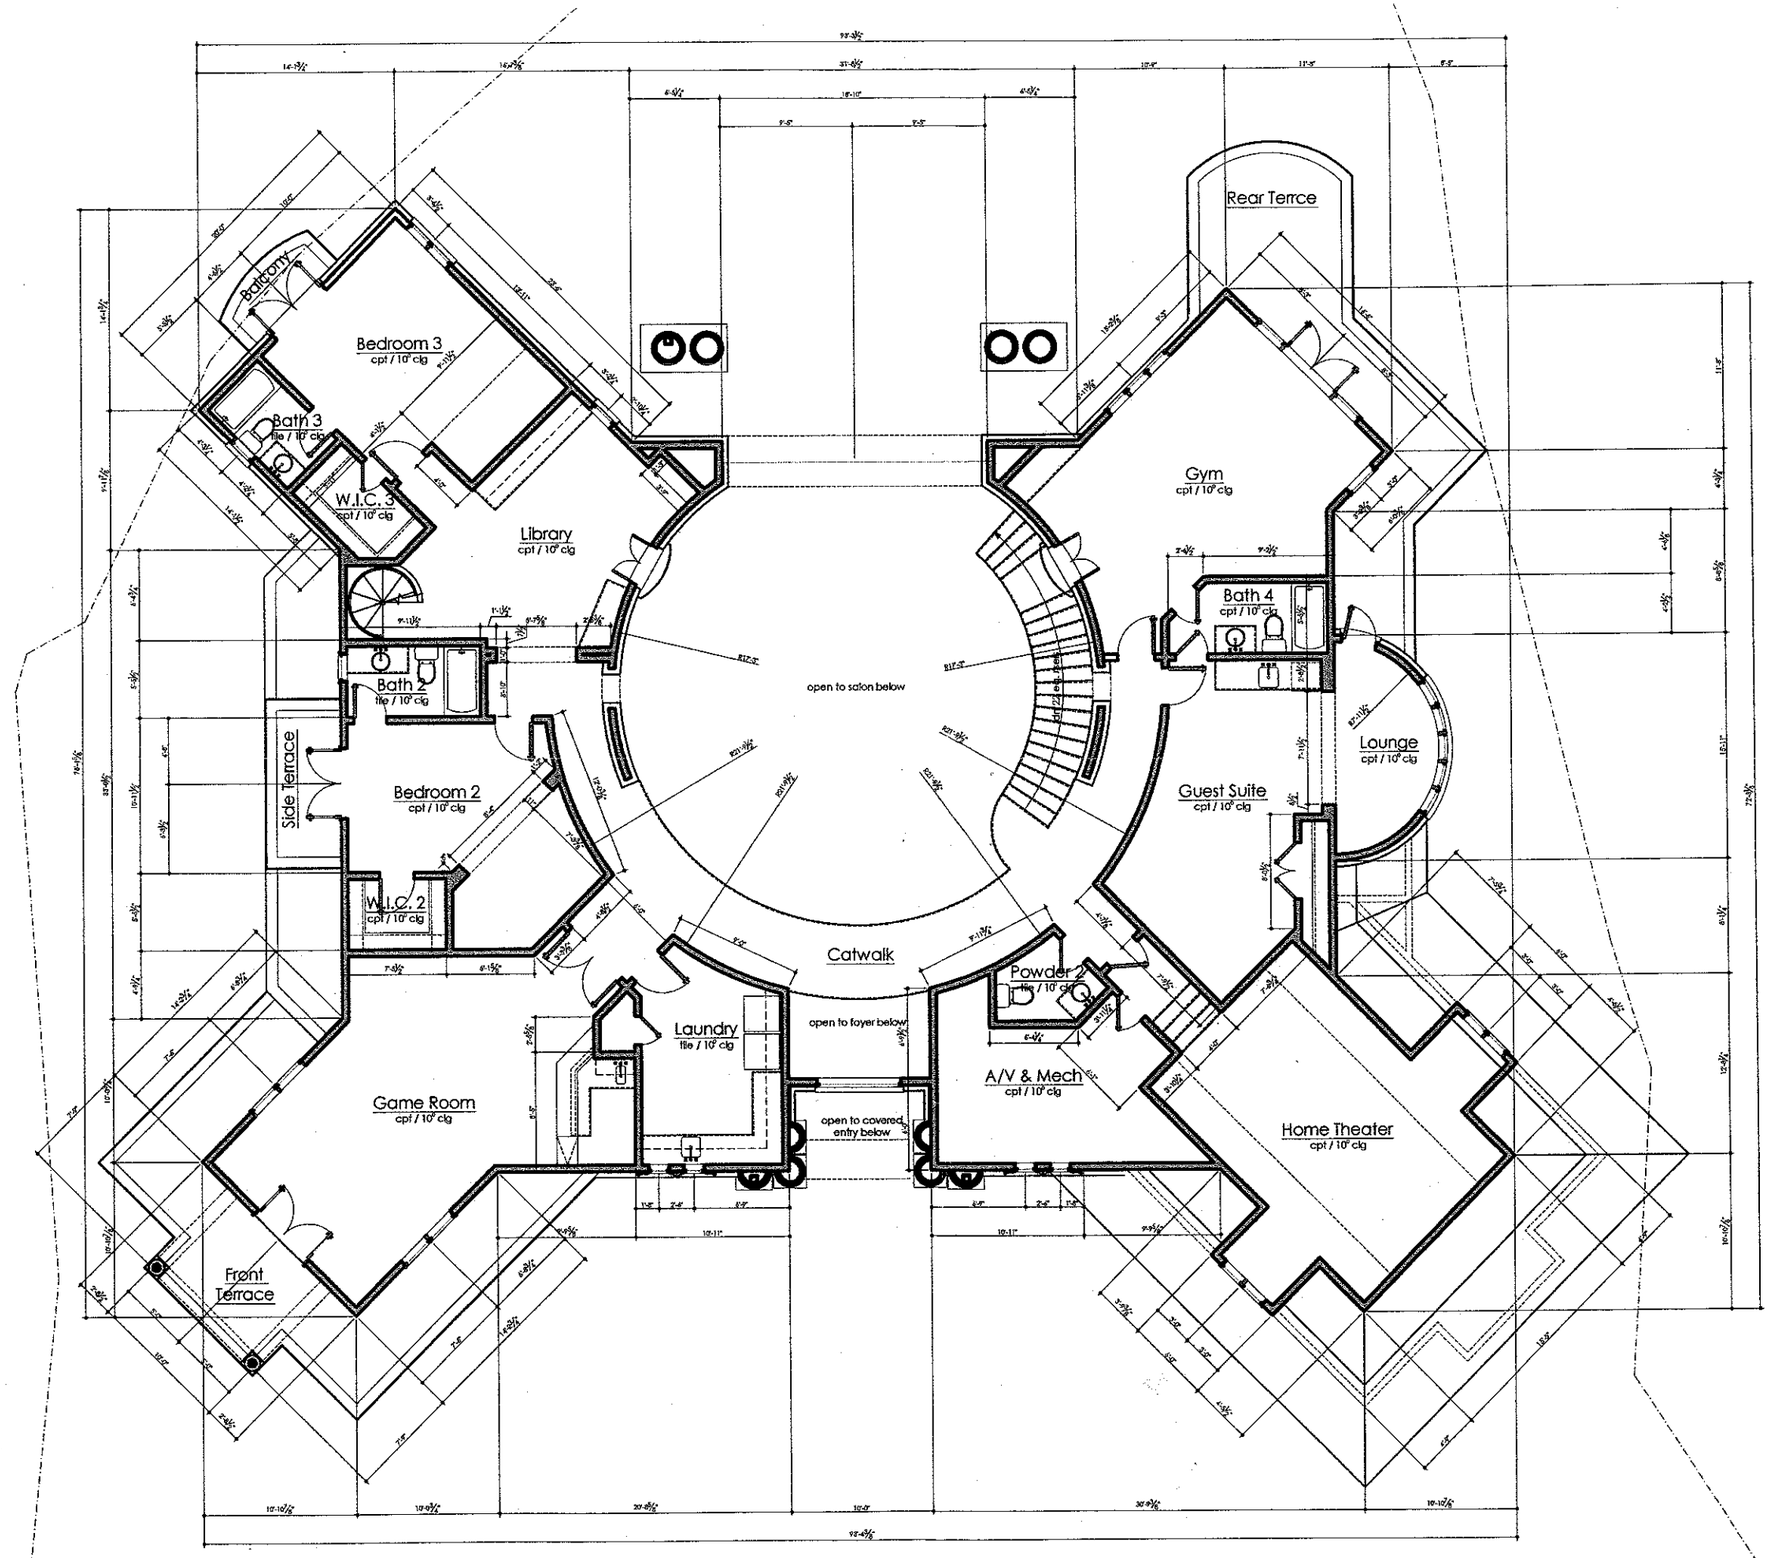
shower

Hers
cpt / 11' clg

dresser

Garage 1
concrete / 12' clg

lower floor heated: 4003
upper floor heated: 3503
total: 7506


Rear Terrce
Balcony
Bedroom 3
cpt / 10' clg
Bath 3
tile / 10' clg
W.I.C. 3
cpt / 10' clg
Library
cpt / 10' clg
Gym
cpt / 10' clg
Bath 4
cpt / 10' clg
open to salon below
Bath 2
tile / 10' clg
Side Terrace
Bedroom 2
cpt / 10' clg
W.I.C. 2
cpt / 10' clg
Lounge
cpt / 10' clg
Guest Suite
cpt / 10' clg
Catwalk
Powder 2
tile / 10' clg
open to foyer below
Laundry
tile / 10' clg
A/V & Mech
cpt / 10' clg
Game Room
cpt / 10' clg
open to covered entry below
Home Theater
cpt / 10' clg
Front Terrace