
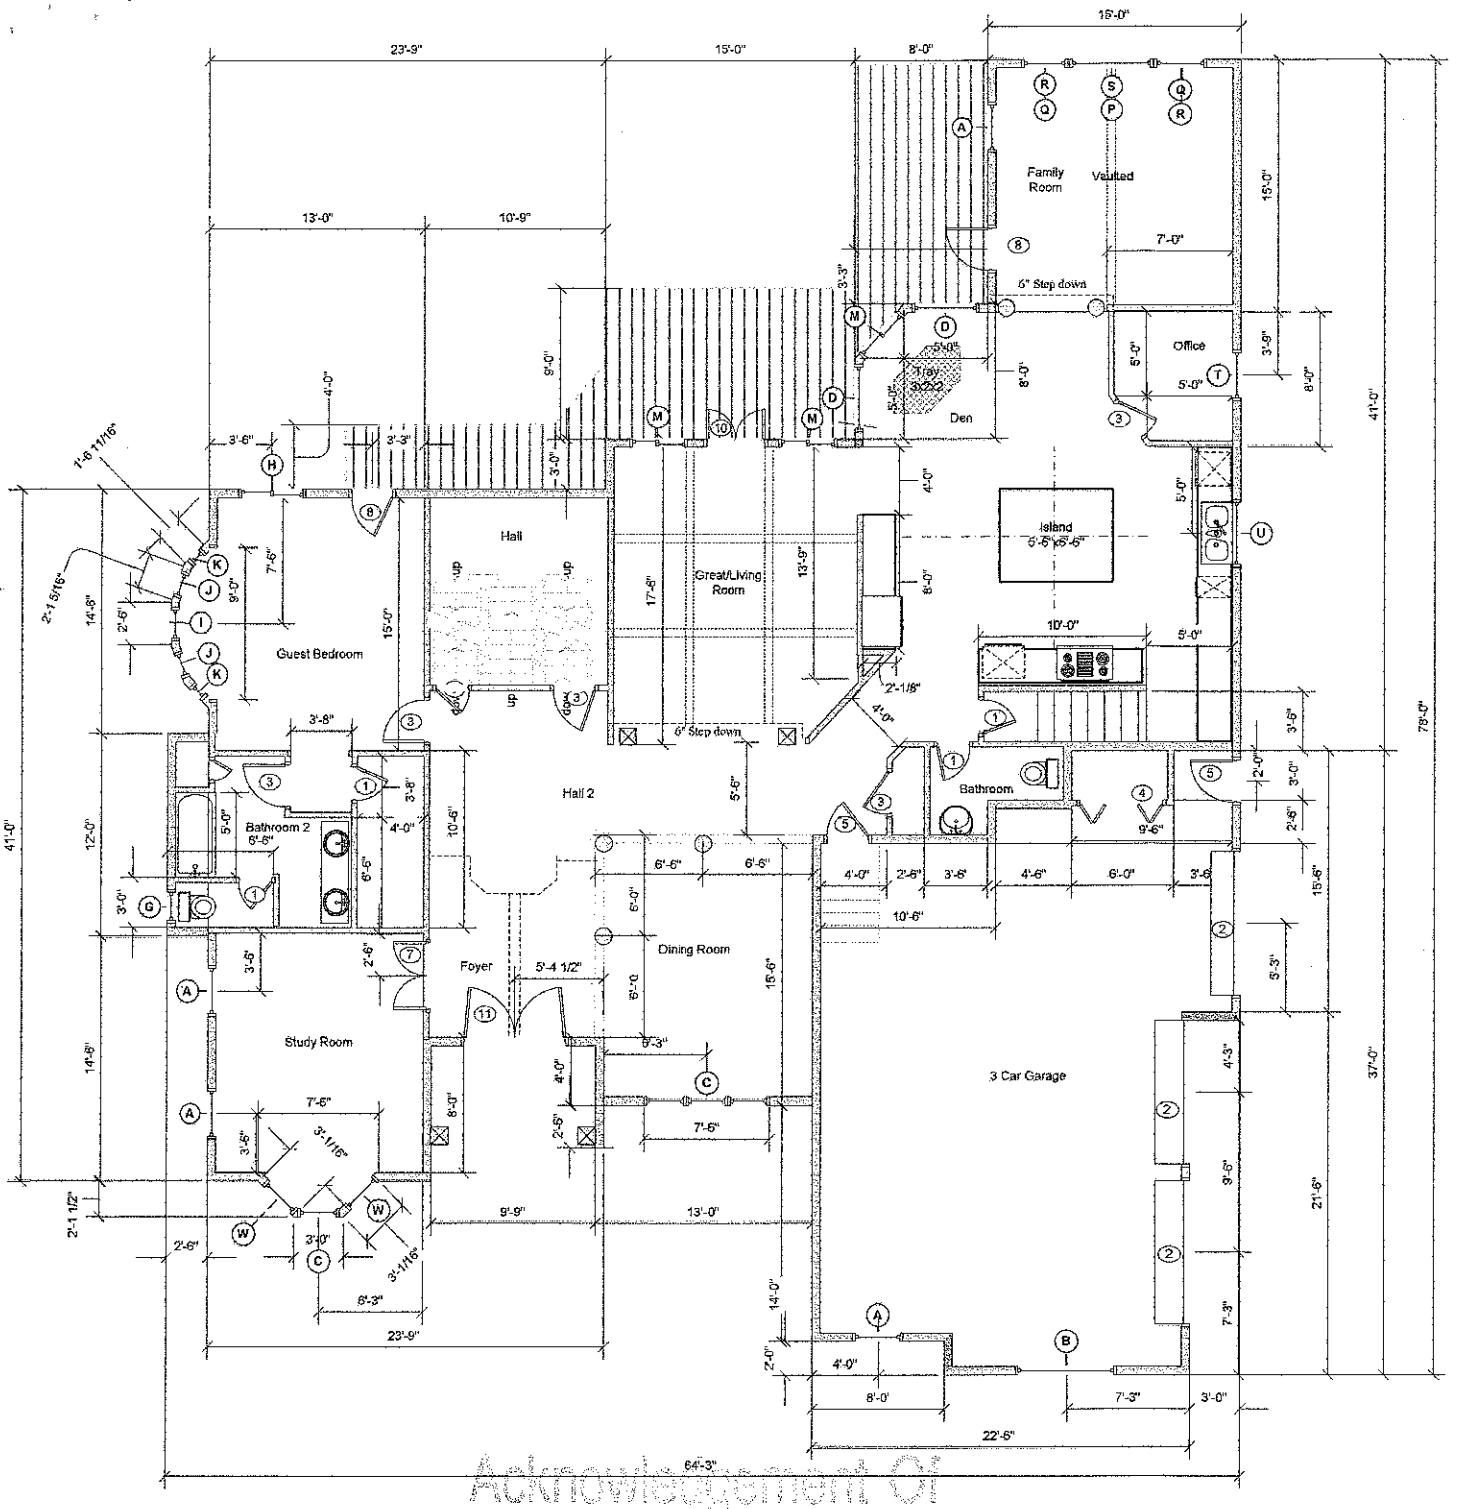



Acknowledgement Of
Plans Submittal ONLY!

Date 1-16-08

Date 1-16-08

| | | | |
|---|---|---|---|
| The Yaghi's Residence<br>at Pinnacle Shores | 167 High Hills Dr<br>Mooresville, NC 28117 | Total Heated area:<br>5685 sq ft | Basement : 1283 sq ft<br>Main Floor: 2262 sq ft<br>Second Floor: 2140 sq ft<br>Garage: 722 sq ft |

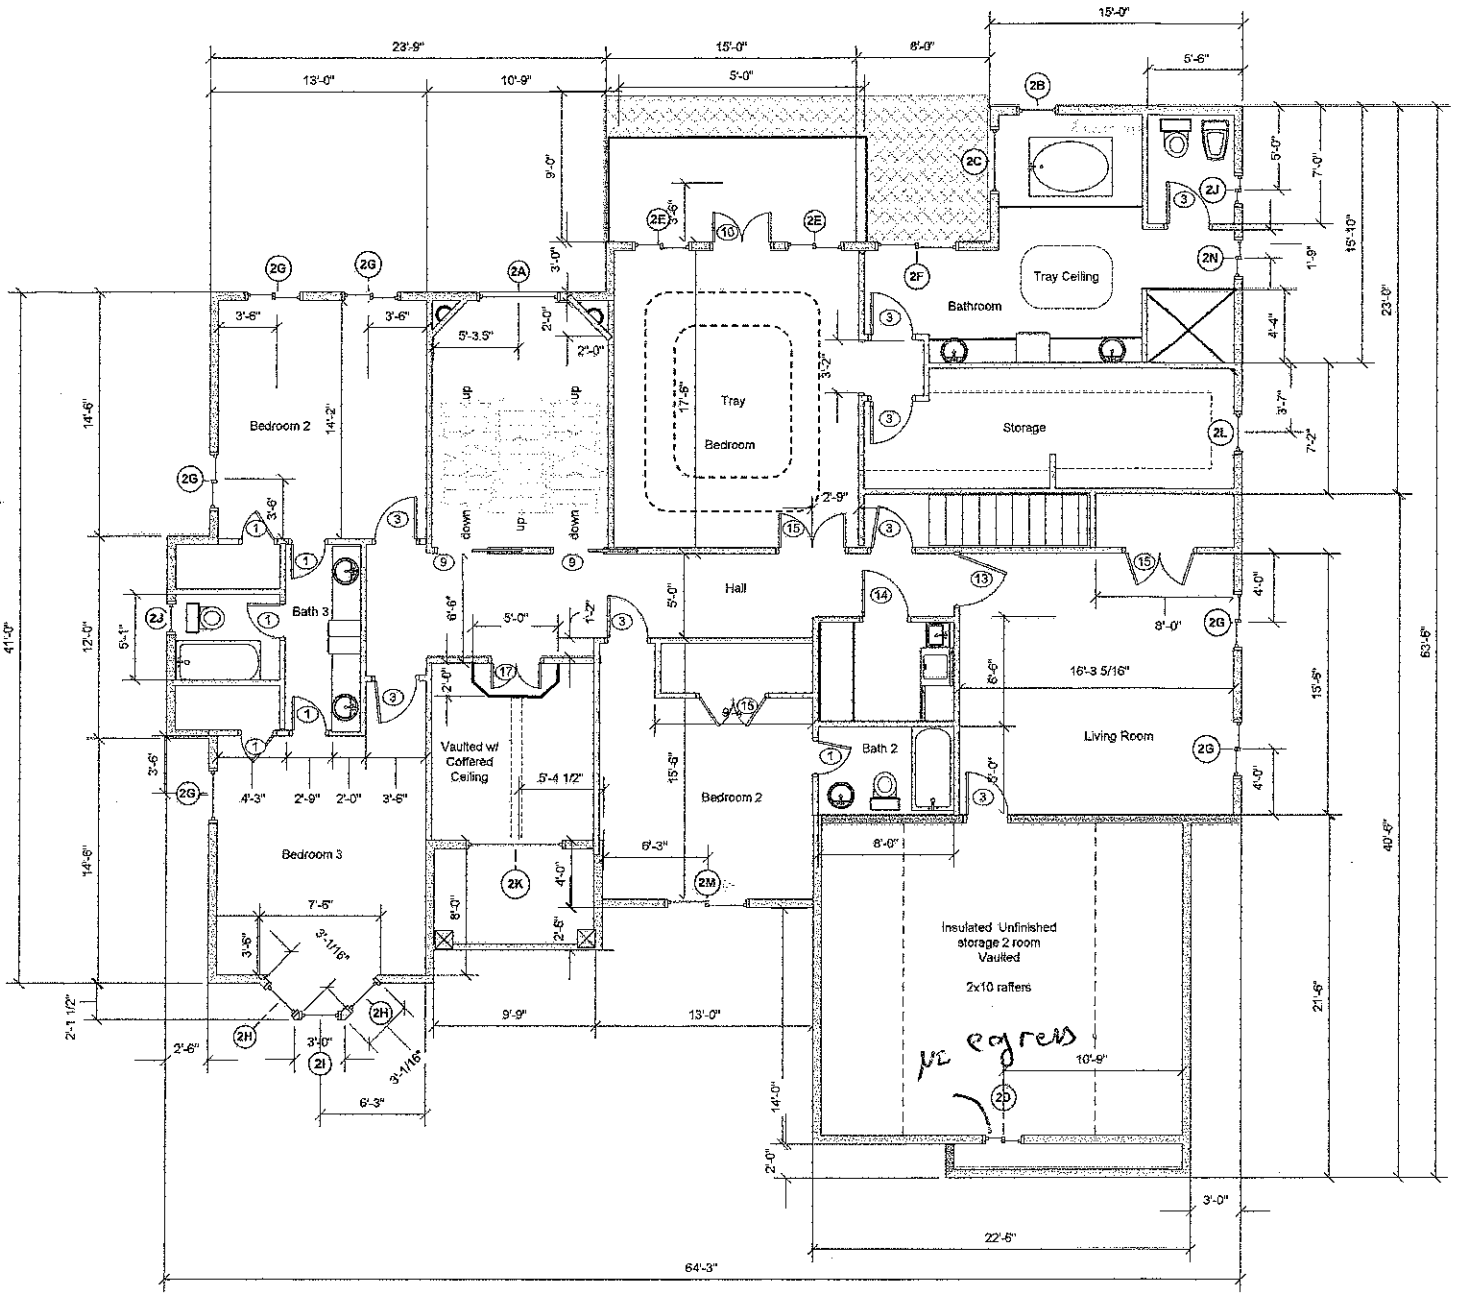



Acknowledgement Of
Plans Submittal ONLY!

Date 1-16-08

Date 1-16-08

| | | | |
|---|---|---|---|
| The Yaghi's Residence at Pinnacle Shores | 167 High Hills Dr<br>Mooresville, NC 28117 | Total Heated area:<br><br>5685 sq ft | Basement : 1283 sq ft<br>Main Floor: 2262 sq ft<br>Second Floor: 2140 sq ft<br>Garage: 722 sq ft |

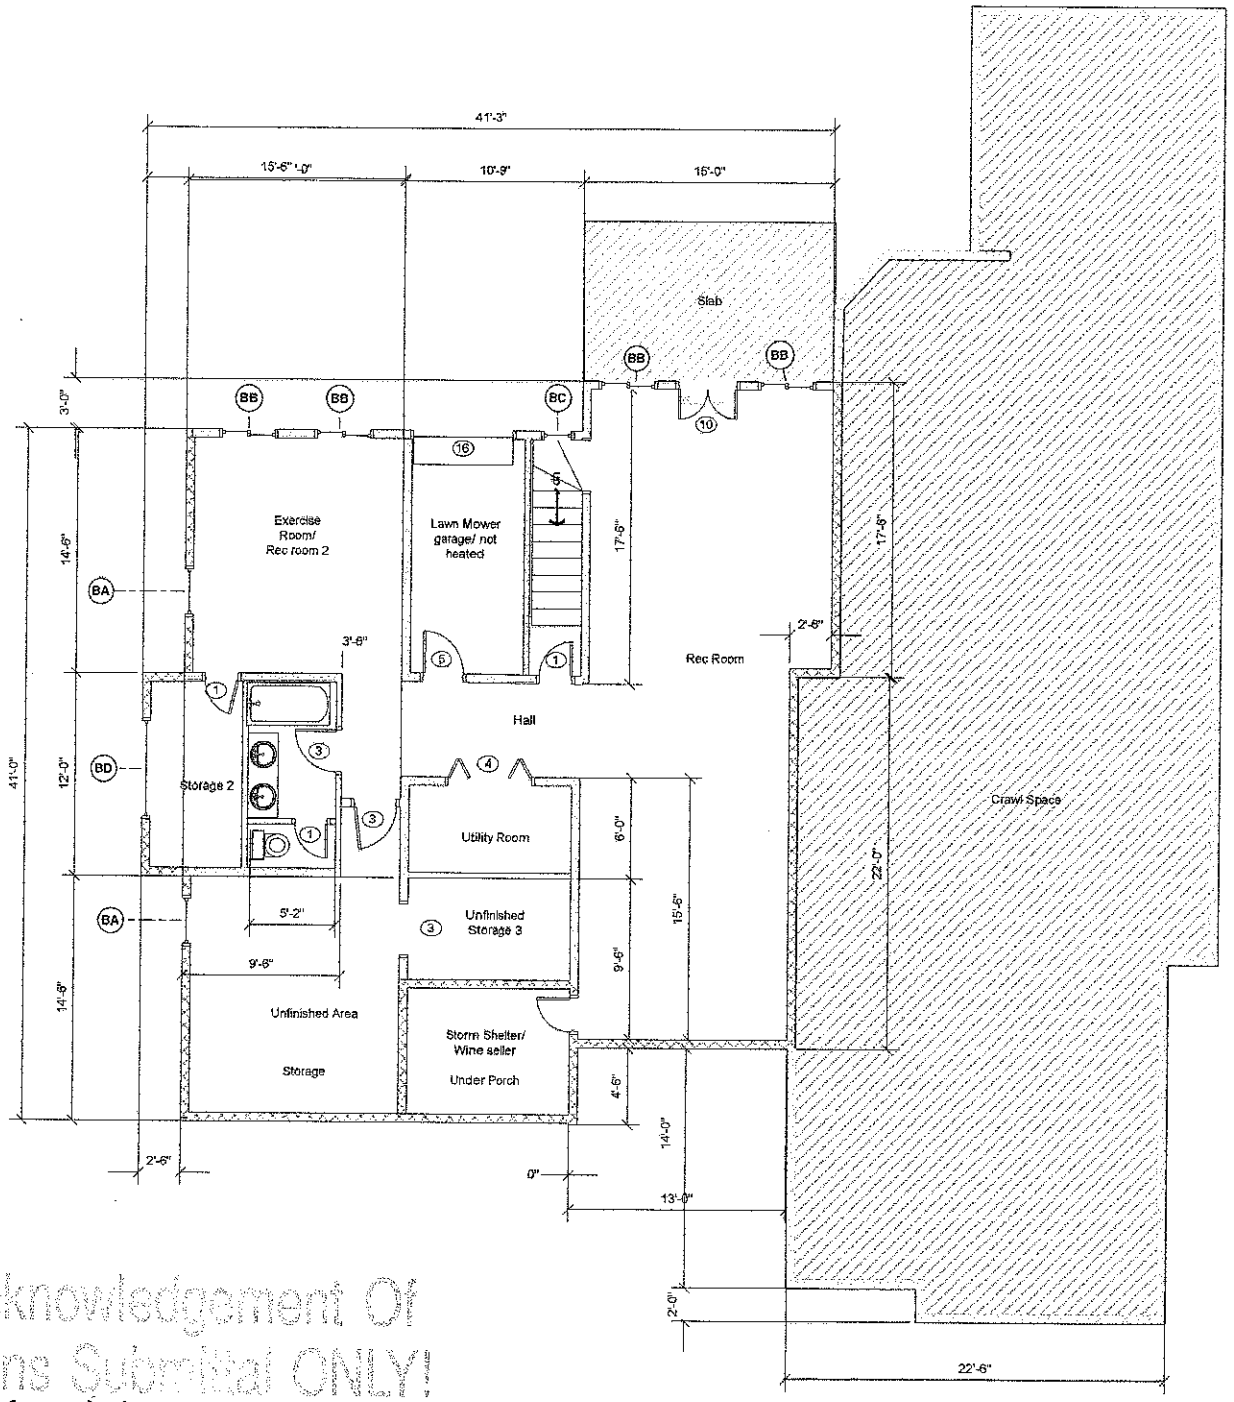


Acknowledgement Of
Plans Submittal ONLY!

Date 1-16-08

Date 1-16-08

| | | | |
|---|---|---|---|
| The Yaghi's Residence at Pinnacle Shores | 167 High Hills Dr Mooresville, NC 28117 | Total Heated area: 5685 sq ft | Basement: 1283 sq ft<br>Main Floor: 2262 sq ft<br>Second Floor: 2140 sq ft<br>Garage: 722 sq ft |