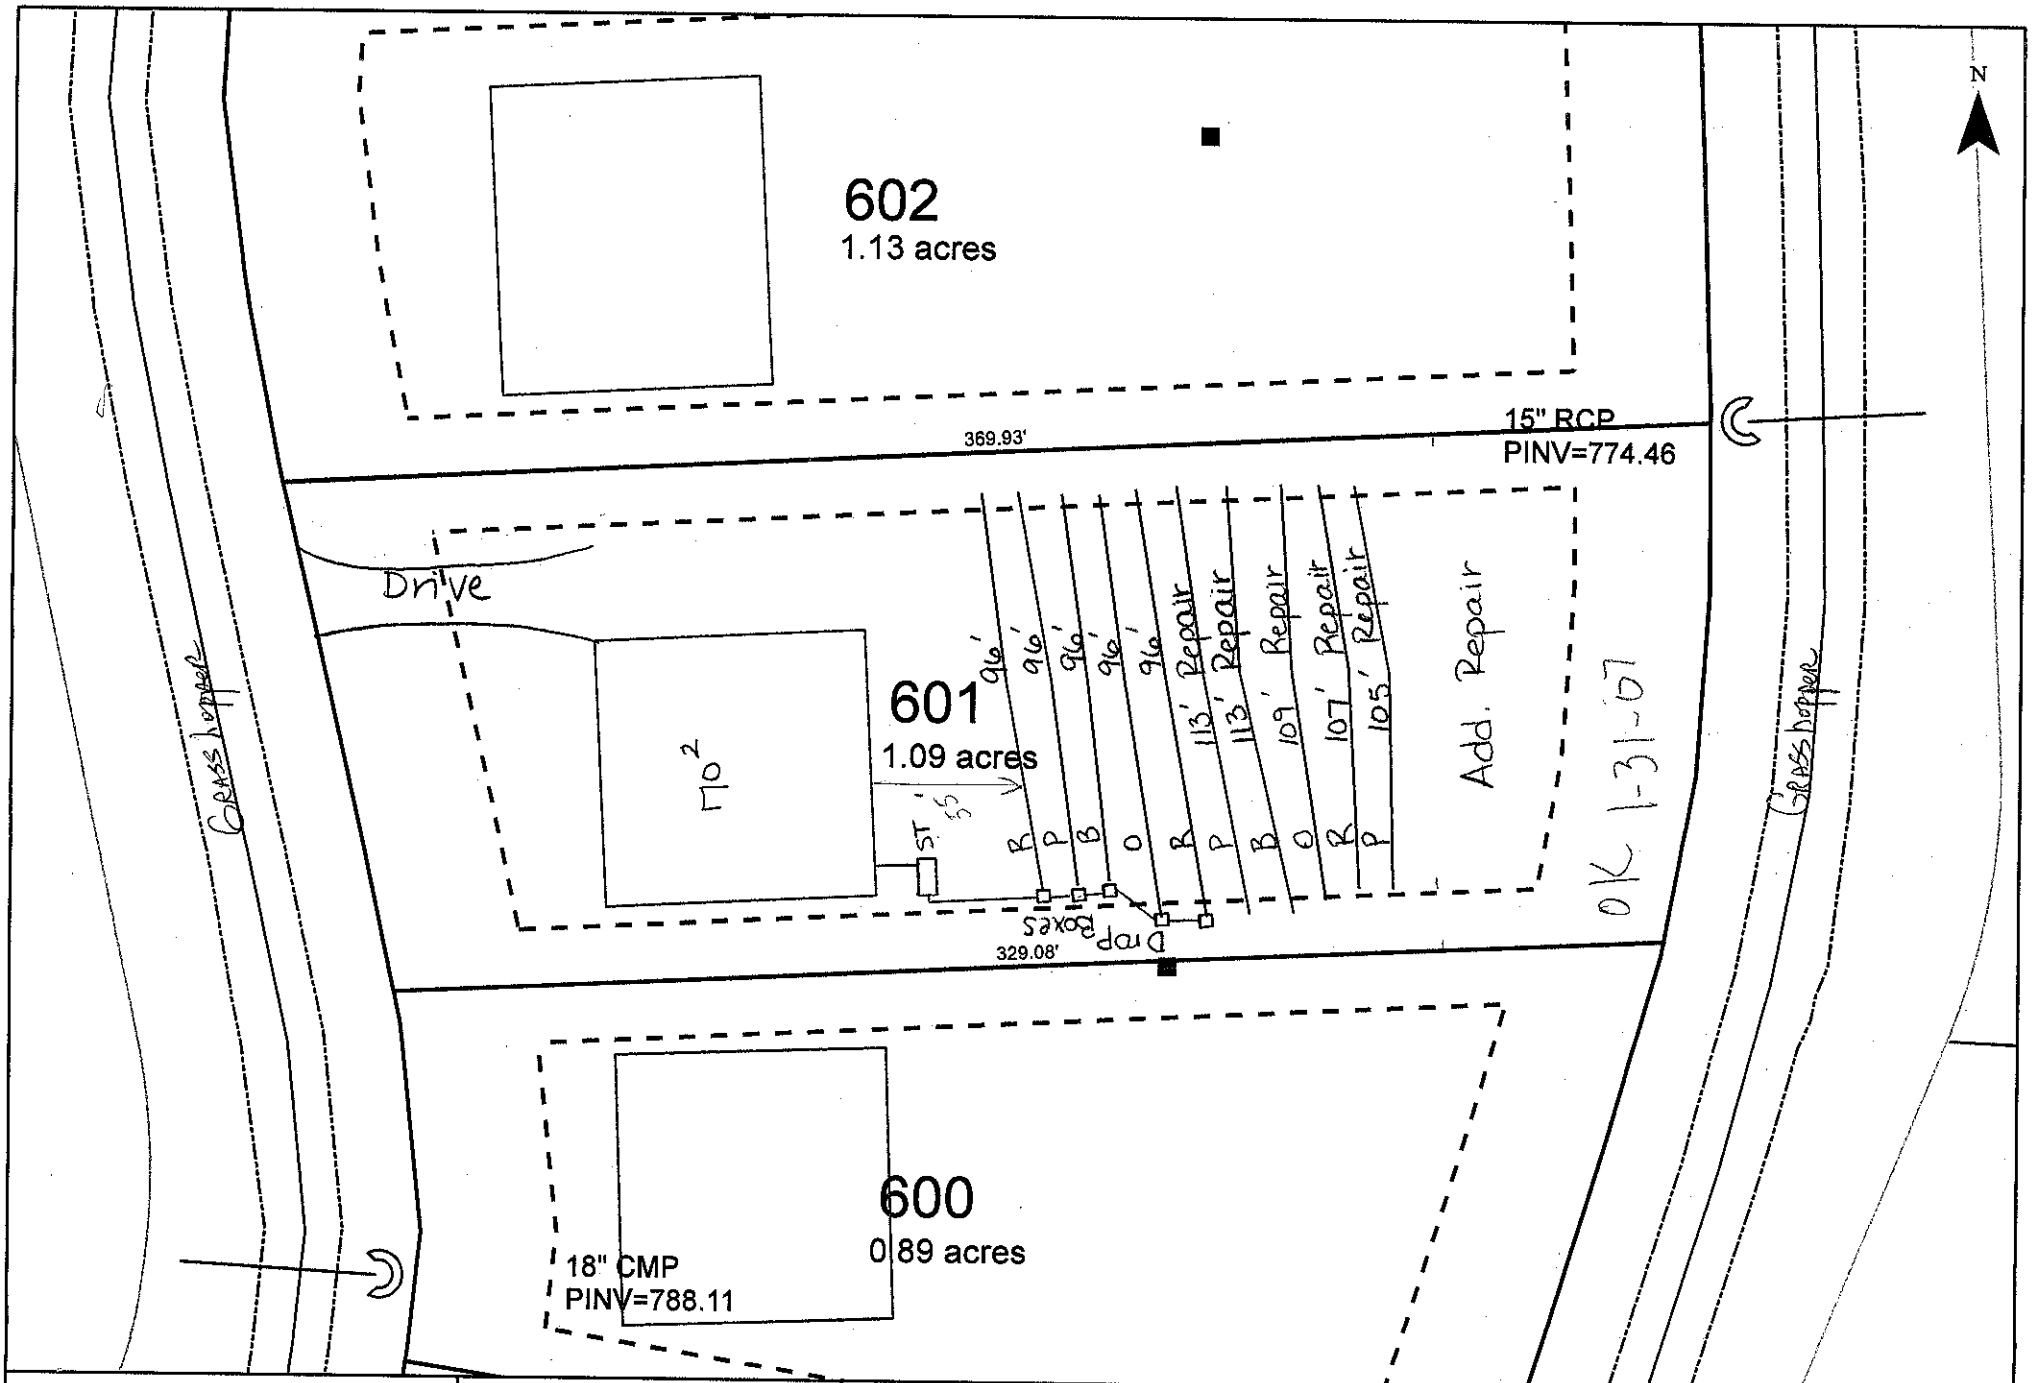


Notes:

Scale:	1 inch equals 50 feet
Drawn by:	JBP
Reviewed by:	KS
Date:	December, 2006

S&ME
ENVIRONMENTAL SERVICES · ENGINEERING · TESTING

The Farms - Phase V	
Lot 601	
Iredell, North Carolina	
Job No. 1588-05-070	

FIGURE
1