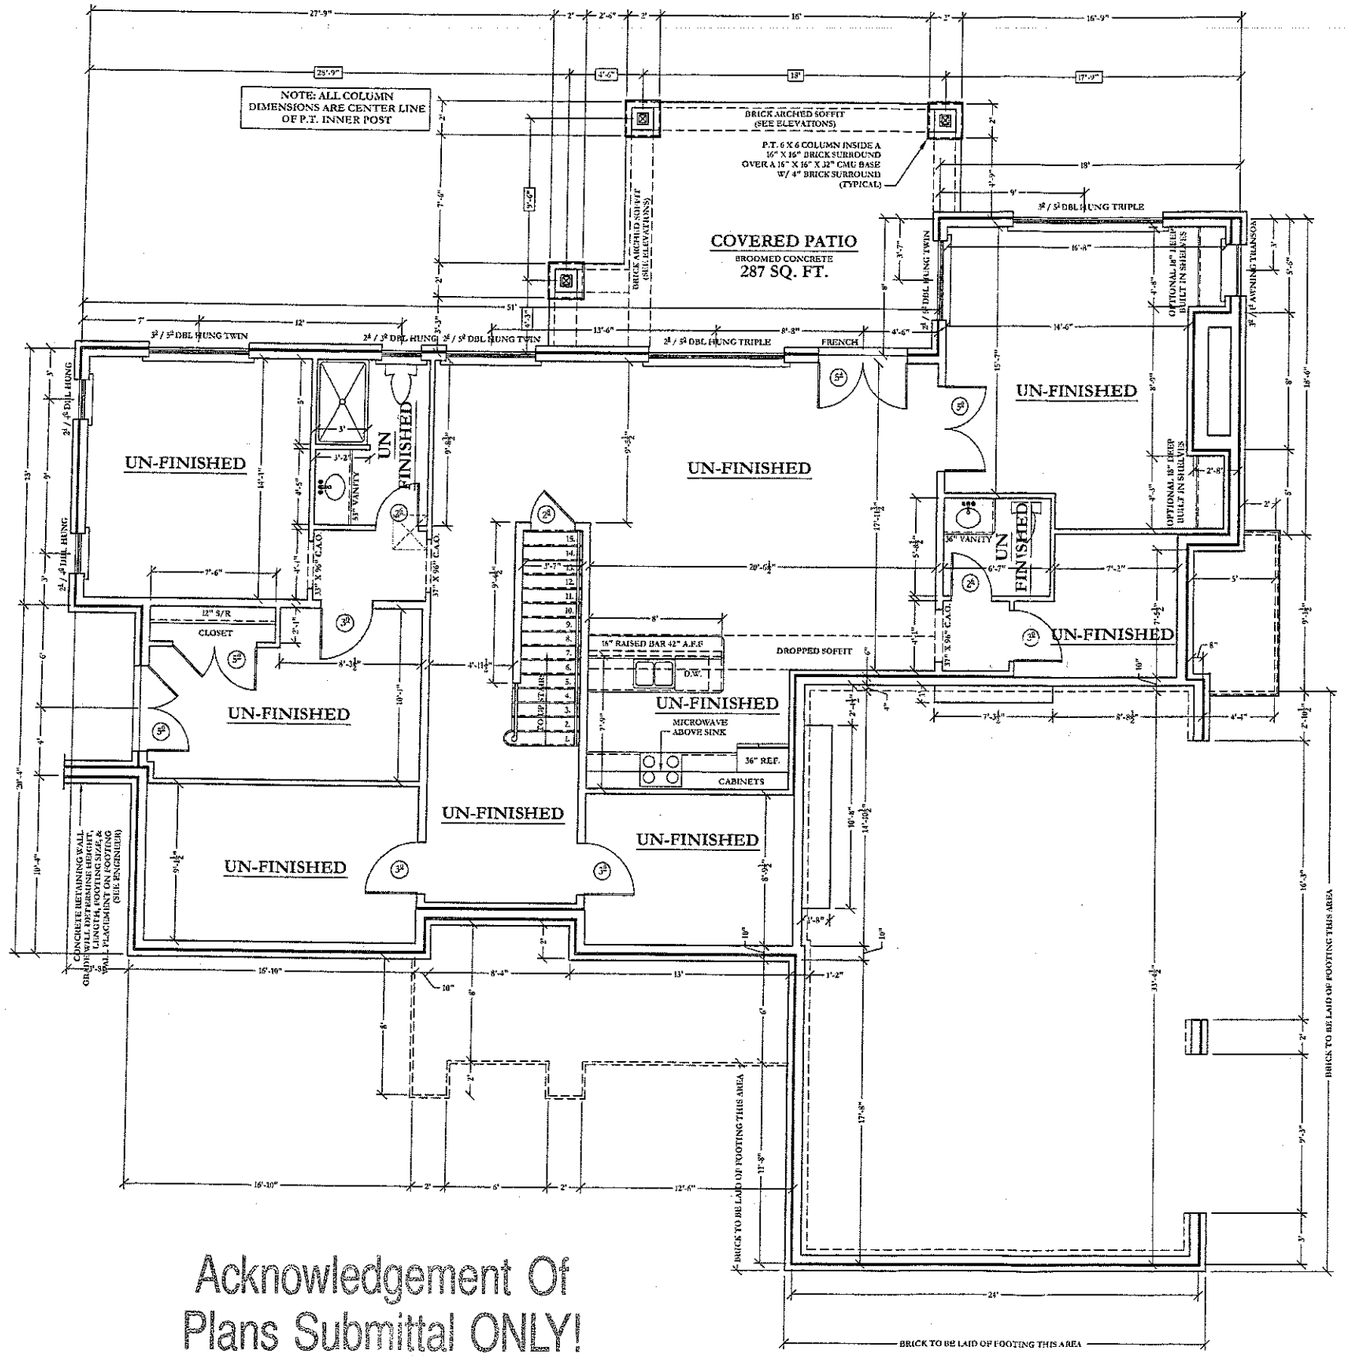


Acknowledgement Of
Plans Submittal ONLY!

Date 1-16-13

Date 1/16/13

BASEMENT PLAN

SCALE: $\frac{1}{4}$" = 1'-0"

UNFINISHED:	2041 SQ. FT.
LOWER PATIO:	287 SQ. FT.

McFarland Design Group as Robert S. McFarland assumes no liability for any items constructed from this plan. Release of these plans constemplates further cooperation among the owner and his contractor. Changes made form these plans without consent of the McFarland Design Group are unauthorized and shall relieve the designer of responsibility for all consequences arising out of such changes. Written dimensions on these drawings shall have precedence over scaled dimensions, contractor shall verify and be responsible for all dimensions and conditions on the job.

No.	Revision/Issue	Date

General Notes

"The Adifon Residence"
Lot #607 Grasshopper Circle
Mooresville, Iredell Co., NC 28117

McFarland Design Group Inc.
7071 Burgundy Lane Denver, NC 28037
704-489-2079
www.mcfarlanddesign.com

Basement Plan

Date 12-1-2012 | Sheet A-3

Scale 1/4" = 1'-0"

Drawn By: Rob M.