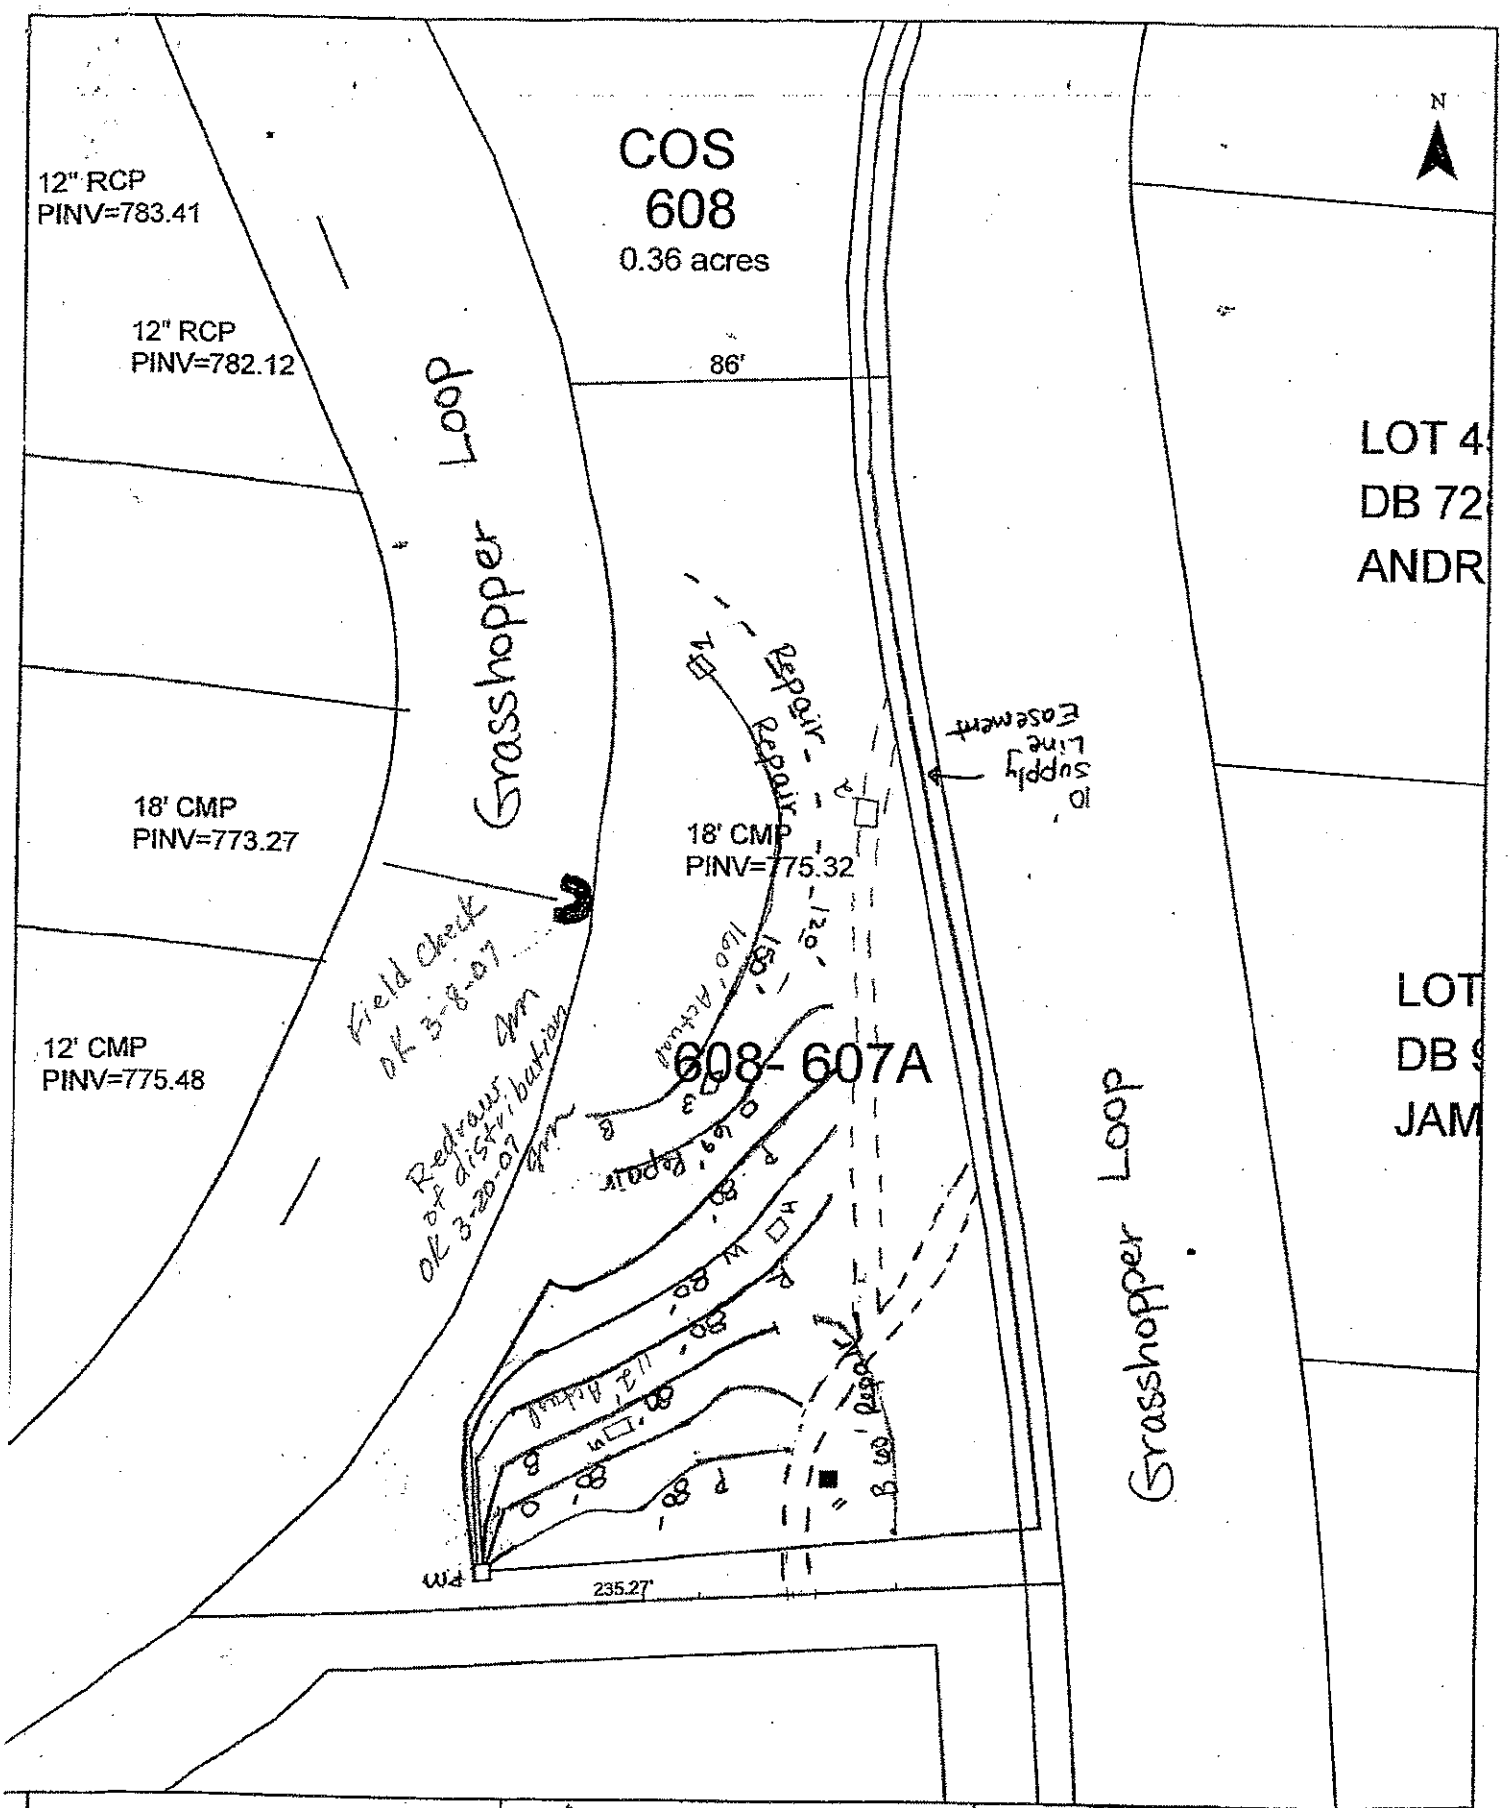


Scale: 1 inch equals 50 feet	S&ME	The Farms - Phase V	FIGURE
Drawn by: JBP		Lot 607	2
Reviewed by: KS	ENVIRONMENTAL SERVICES - ENGINEERING - TESTING	Iredell County, NC	
Date: February, 2007		S&ME Project #1588-05-070	