
Trench Profile

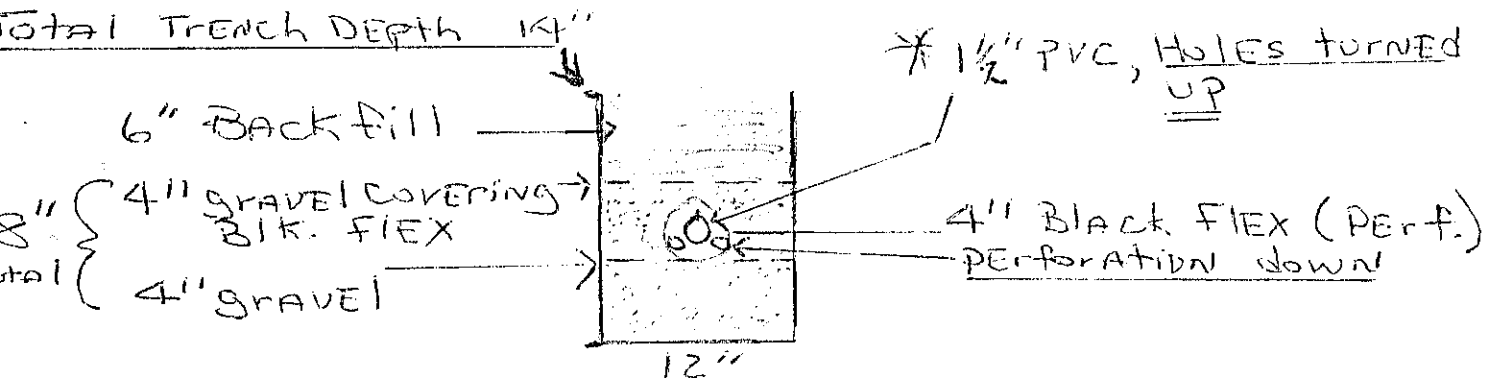

Lot 446

* Lateral Specs

* 720' Total

* Valve Box Specs

