
David + Sharon Hemric
141 Honeysuckle Ln.
Mooresville, N.C. 28117

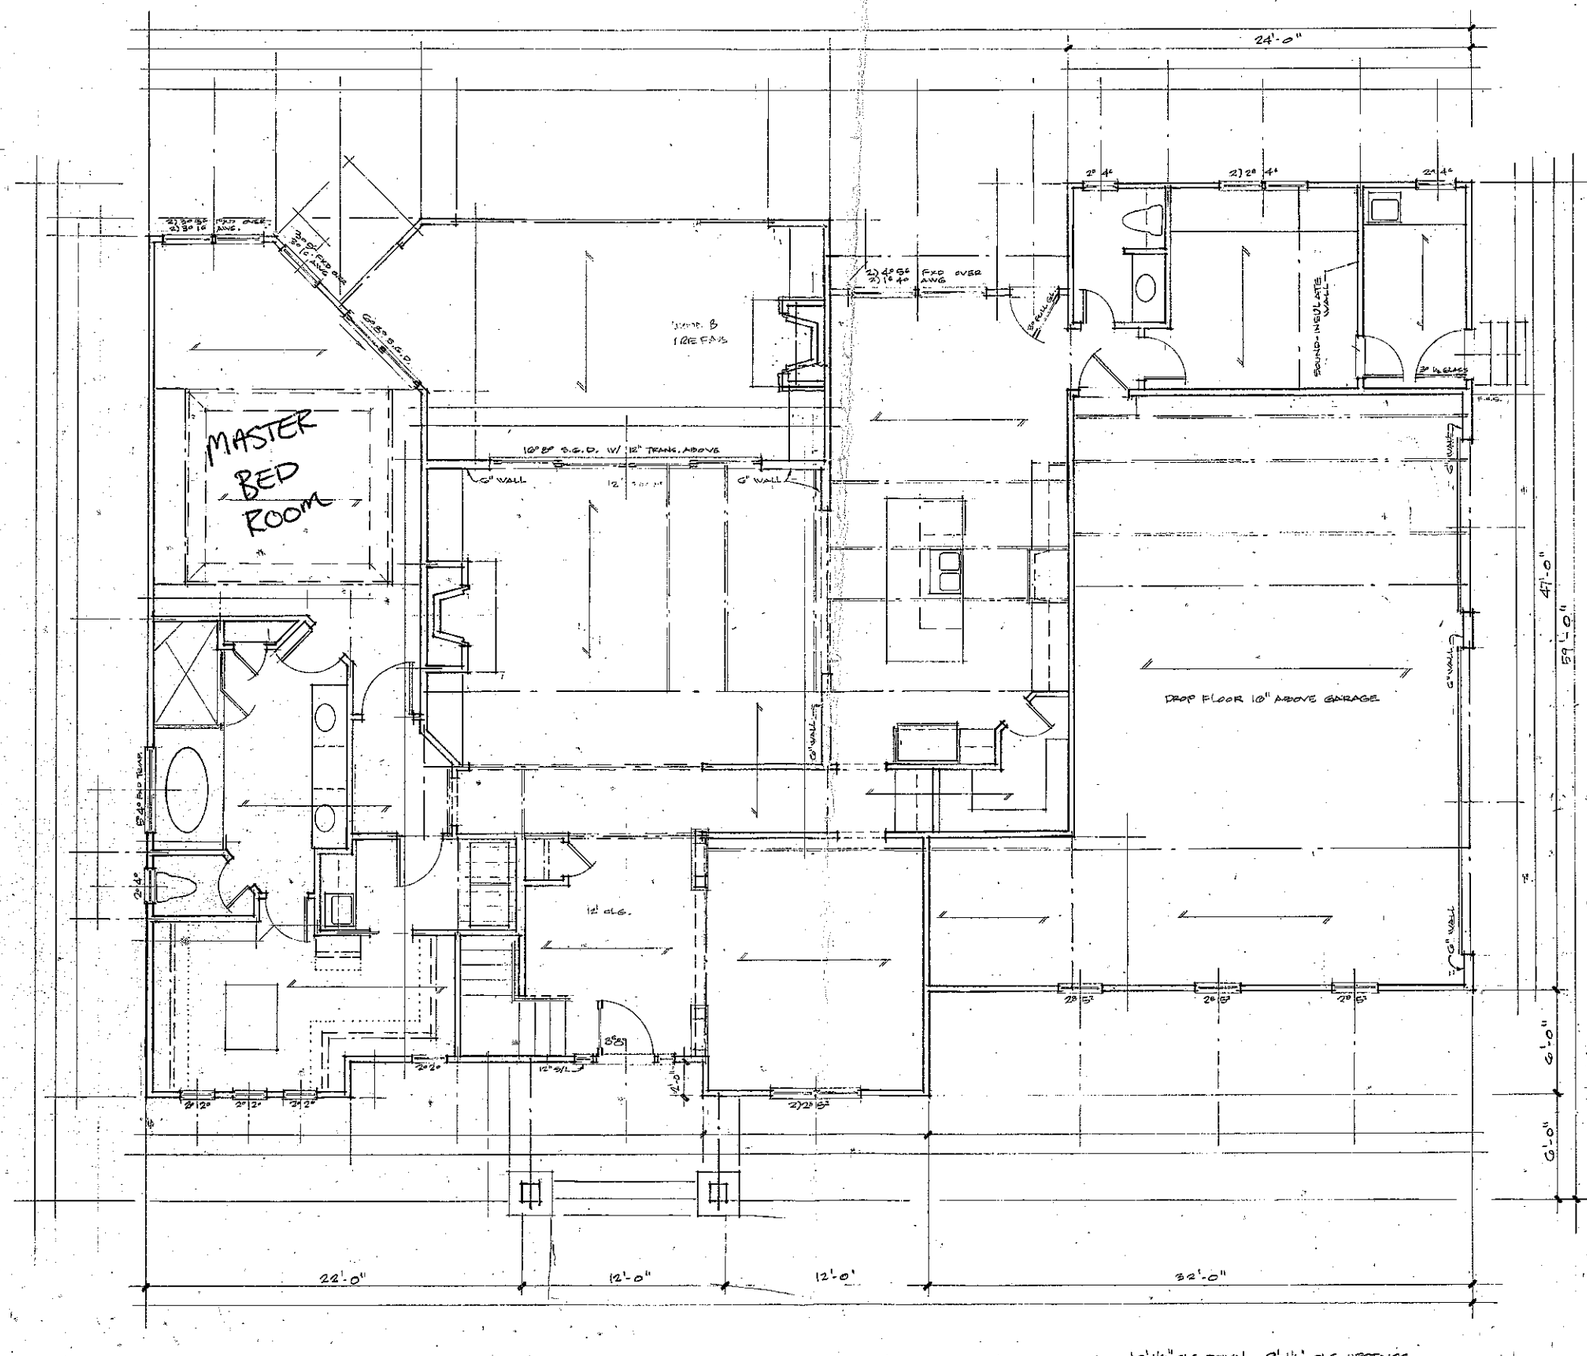


10'-1½" CLG DOWN, 9'-1½" CLG UPSTAIRS

AREA CALCULATION	
HEATED "	
1ST FLOOR	2456 S.F.
2ND FLOOR	1184 S.F.
TOTAL HEATED	3640 S.F.
UNHEATED "	
BONUS R/A	285 S.F.
BACK PORCH	300 S.F.
FRONT PORCH	925.F.
GARAGE	897 S.F.
TOTAL UNDER ROOF	5274 S.F.

Acknowledgement of Plans Submitted ONLY
Date 1-7-09
Date 1-2-09

HEMRIC

U.S. HOME DESIGNS, INC.

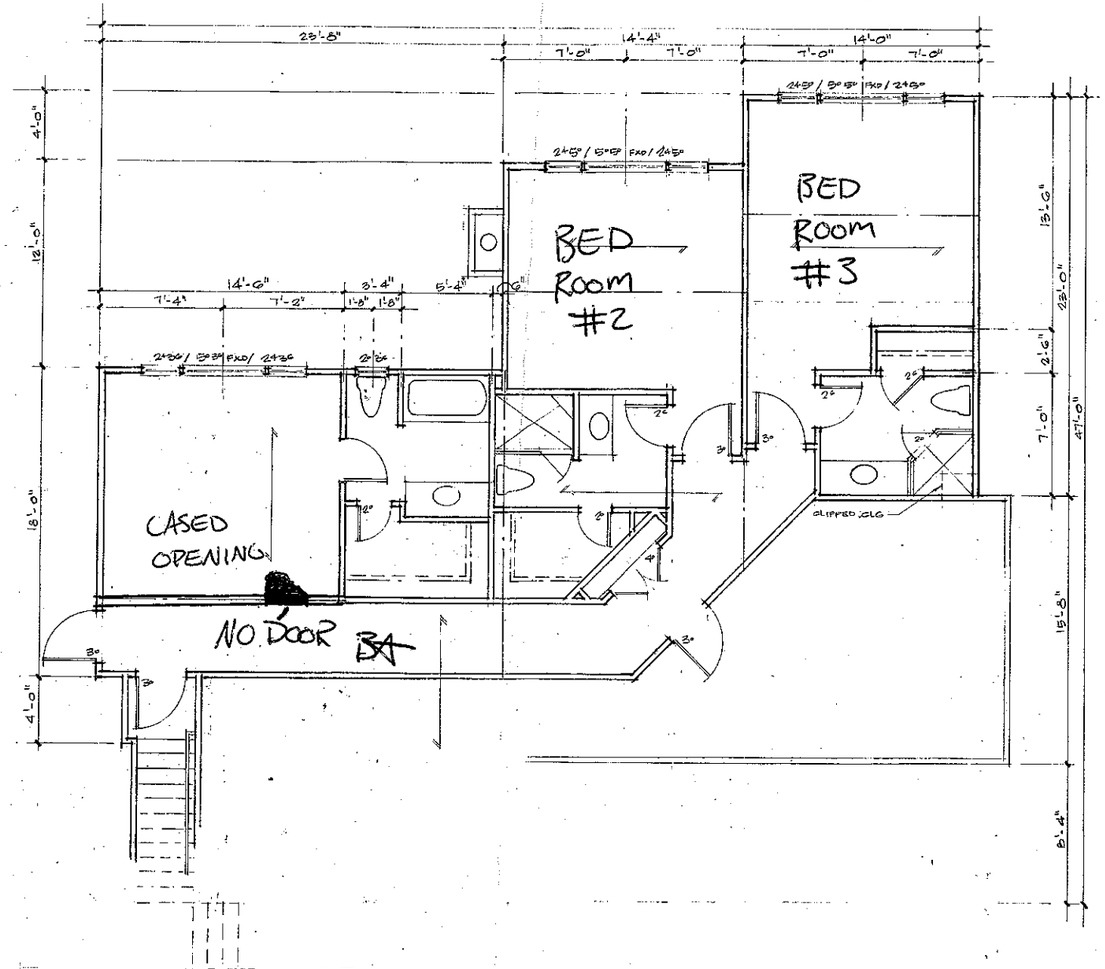

Approved as noted on
Plans submitted only
R-780-f Date 1-7-08
Signature Date 1-2-09