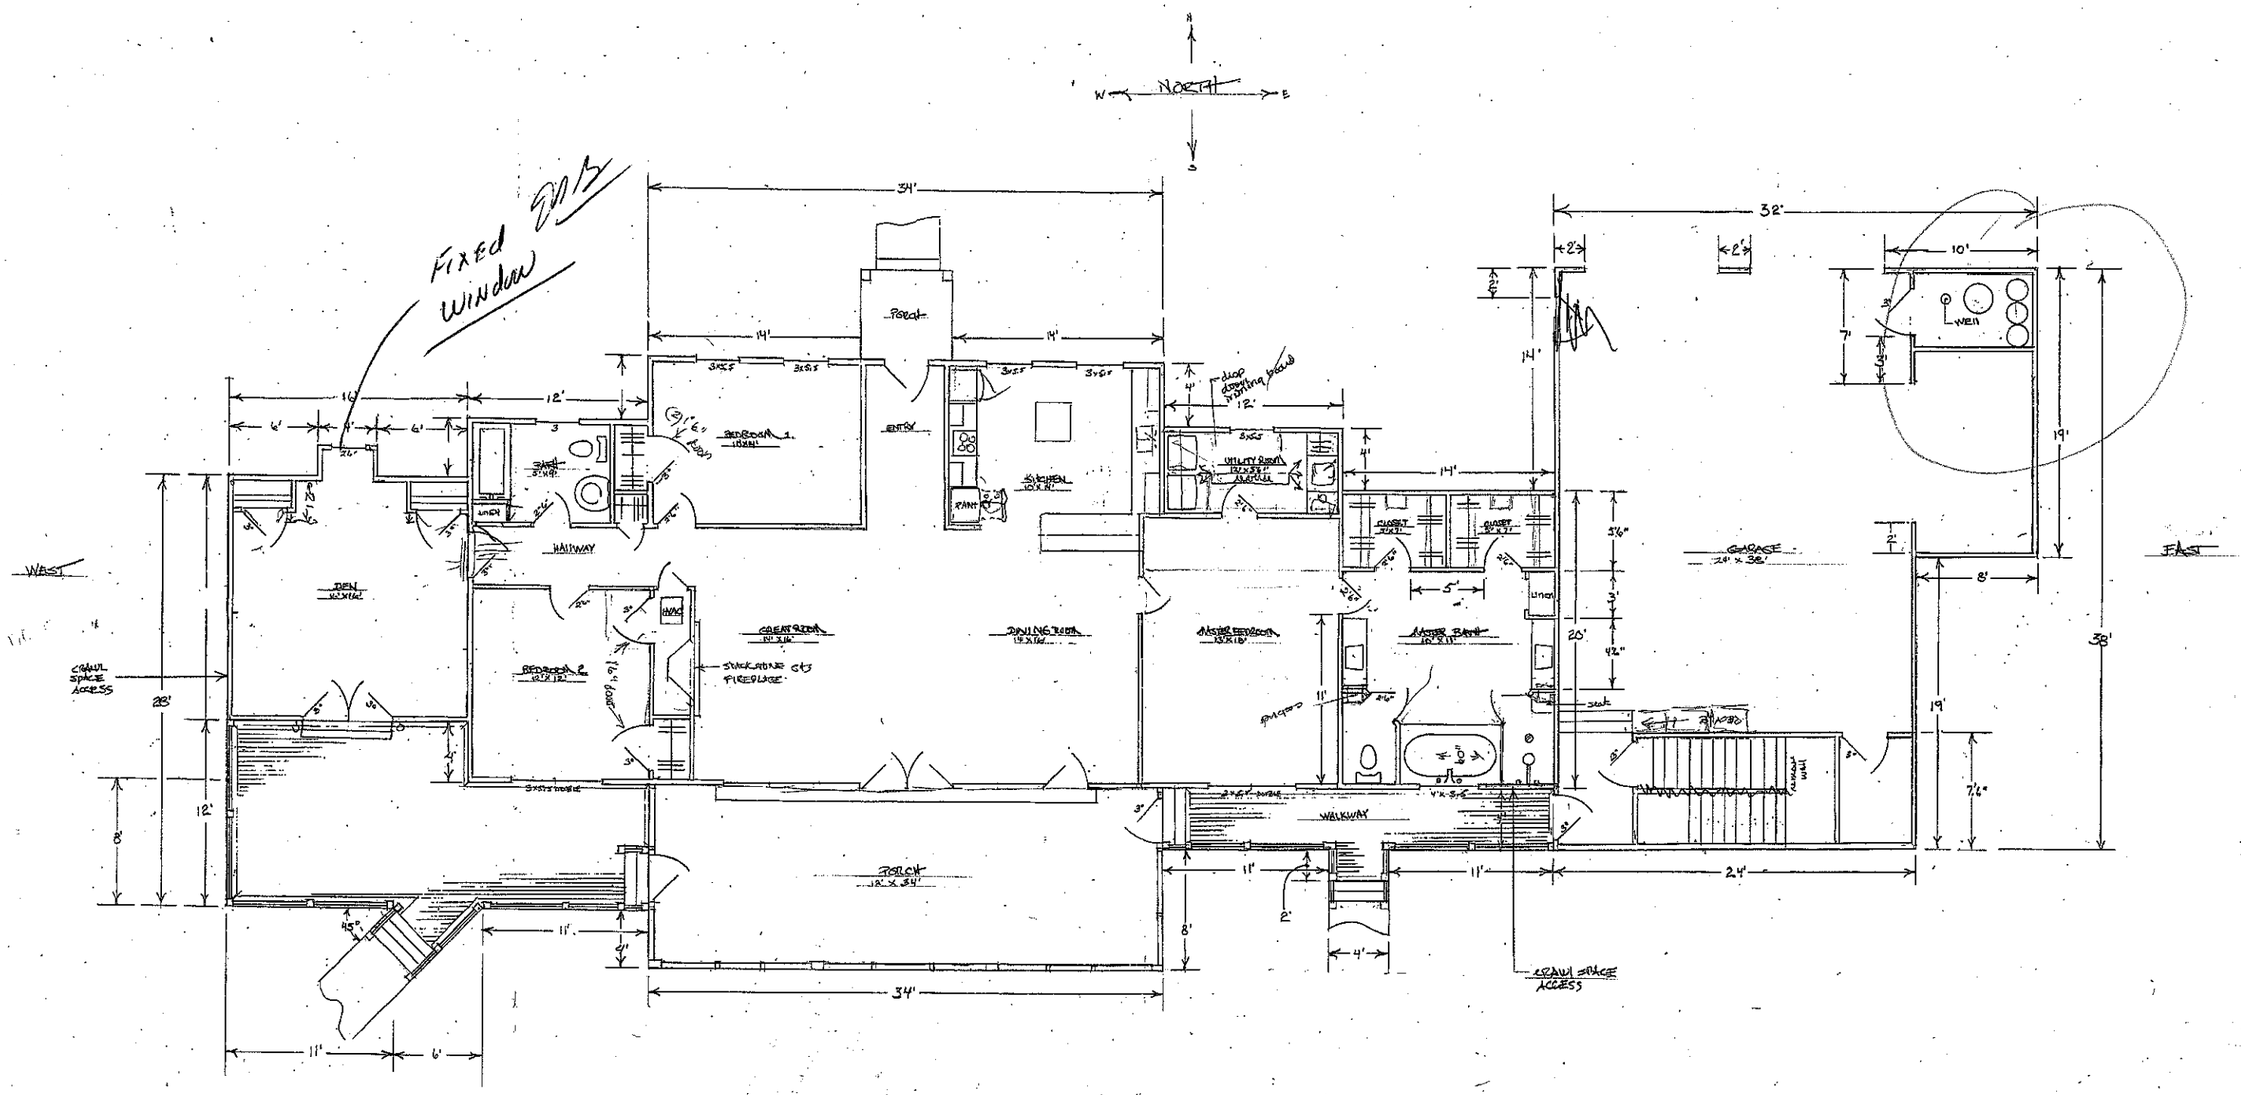


Acknowledgement Of
Plans Submittal ONLY!

Date _____

Date 11-20-09

Sheppard Residence.

"Honeysuckle Rose"	
Rick & Rhone Sheppard	
11-12-09	scale 1" = 1/4" 417 Honeysuckle Ln.

Jim Bradley
Bradley Custom Builders
704-201-2291