
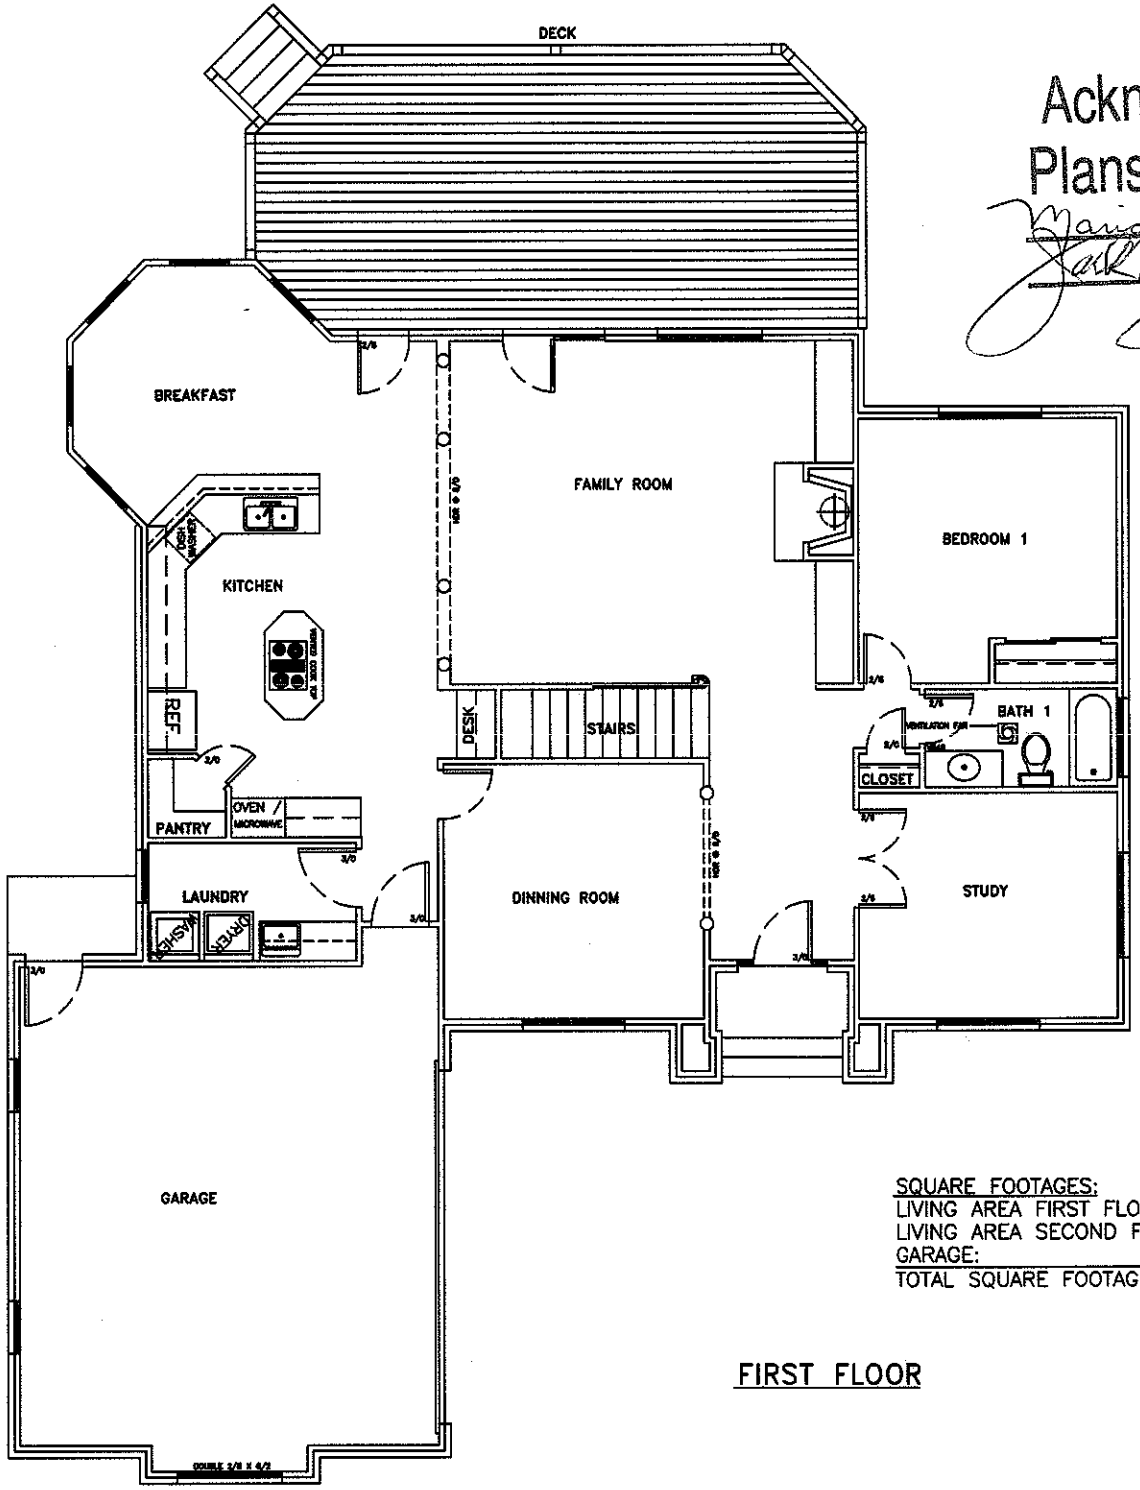


Acknowledgement Of
Plans Submittal ONLY!
Marian Dotson Date 2/19/04
Jack M Fuller Date 2/19/04

SQUARE FOOTAGES:	
LIVING AREA FIRST FLOOR:	1,674
LIVING AREA SECOND FLOOR:	1,504
GARAGE:	550
TOTAL SQUARE FOOTAGE:	3,728

FIRST FLOOR

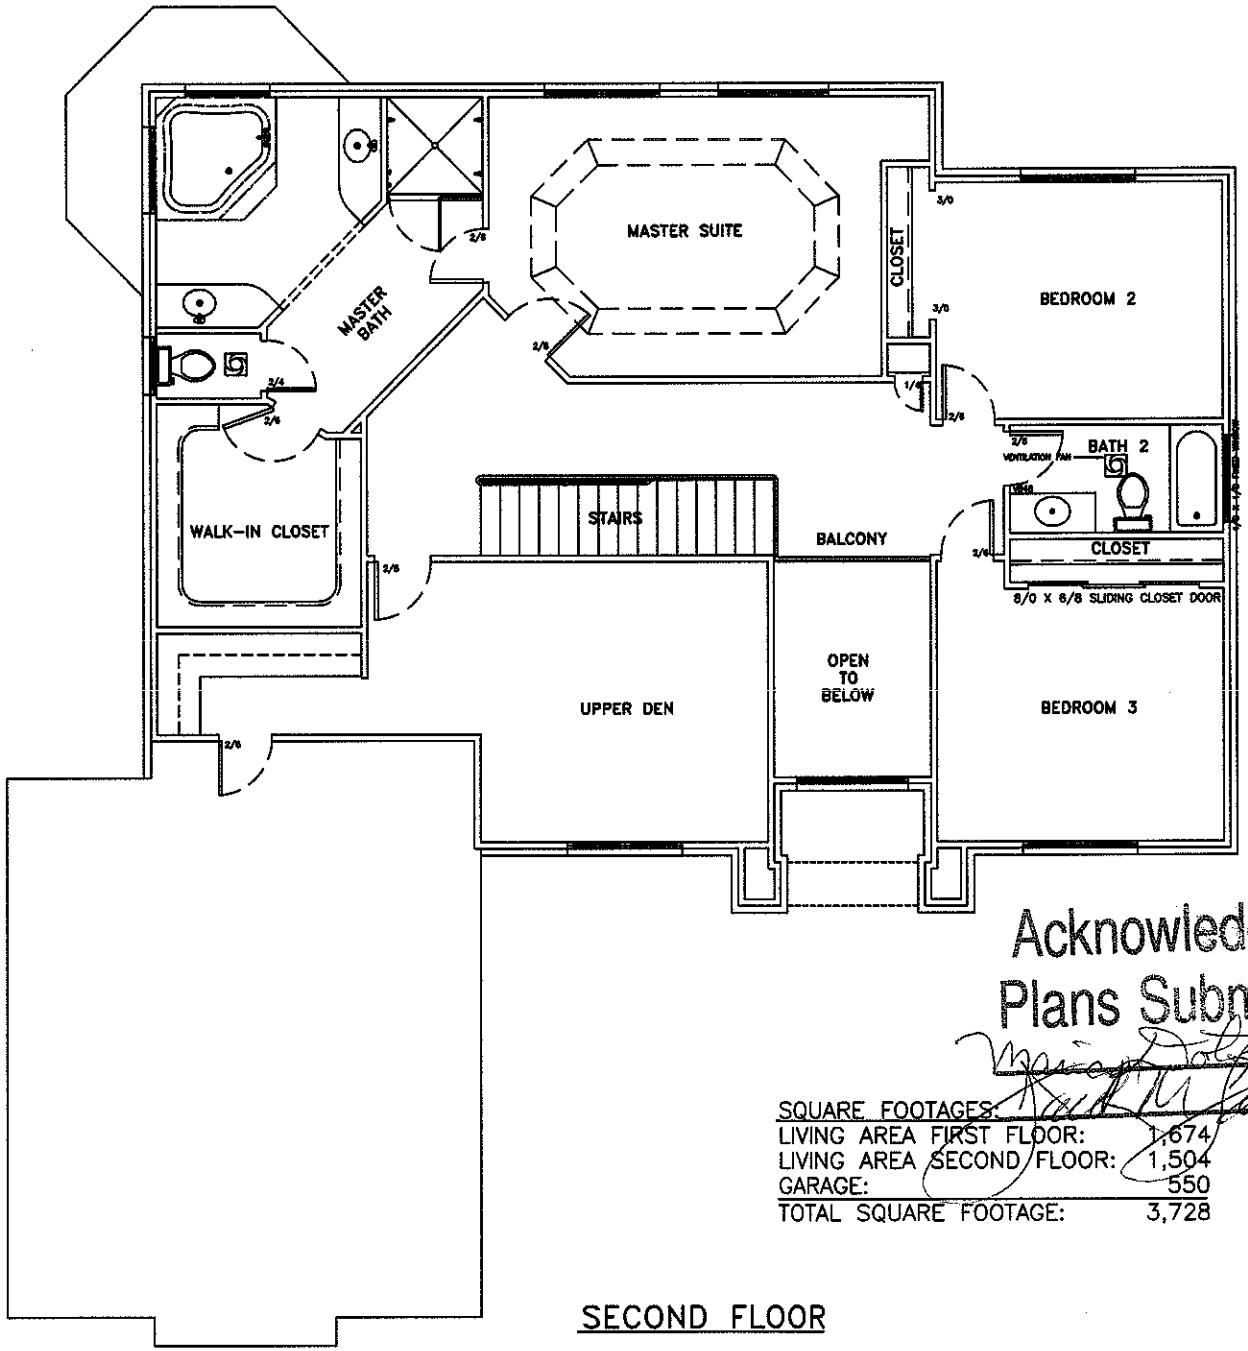

Acknowledgement Of
Plans Submittal ONLY!

Date 2/19/04

Date 2/19/04

SQUARE FOOTAGES:	
LIVING AREA FIRST FLOOR:	1,674
LIVING AREA SECOND FLOOR:	1,504
GARAGE:	550
TOTAL SQUARE FOOTAGE:	3,728

SECOND FLOOR