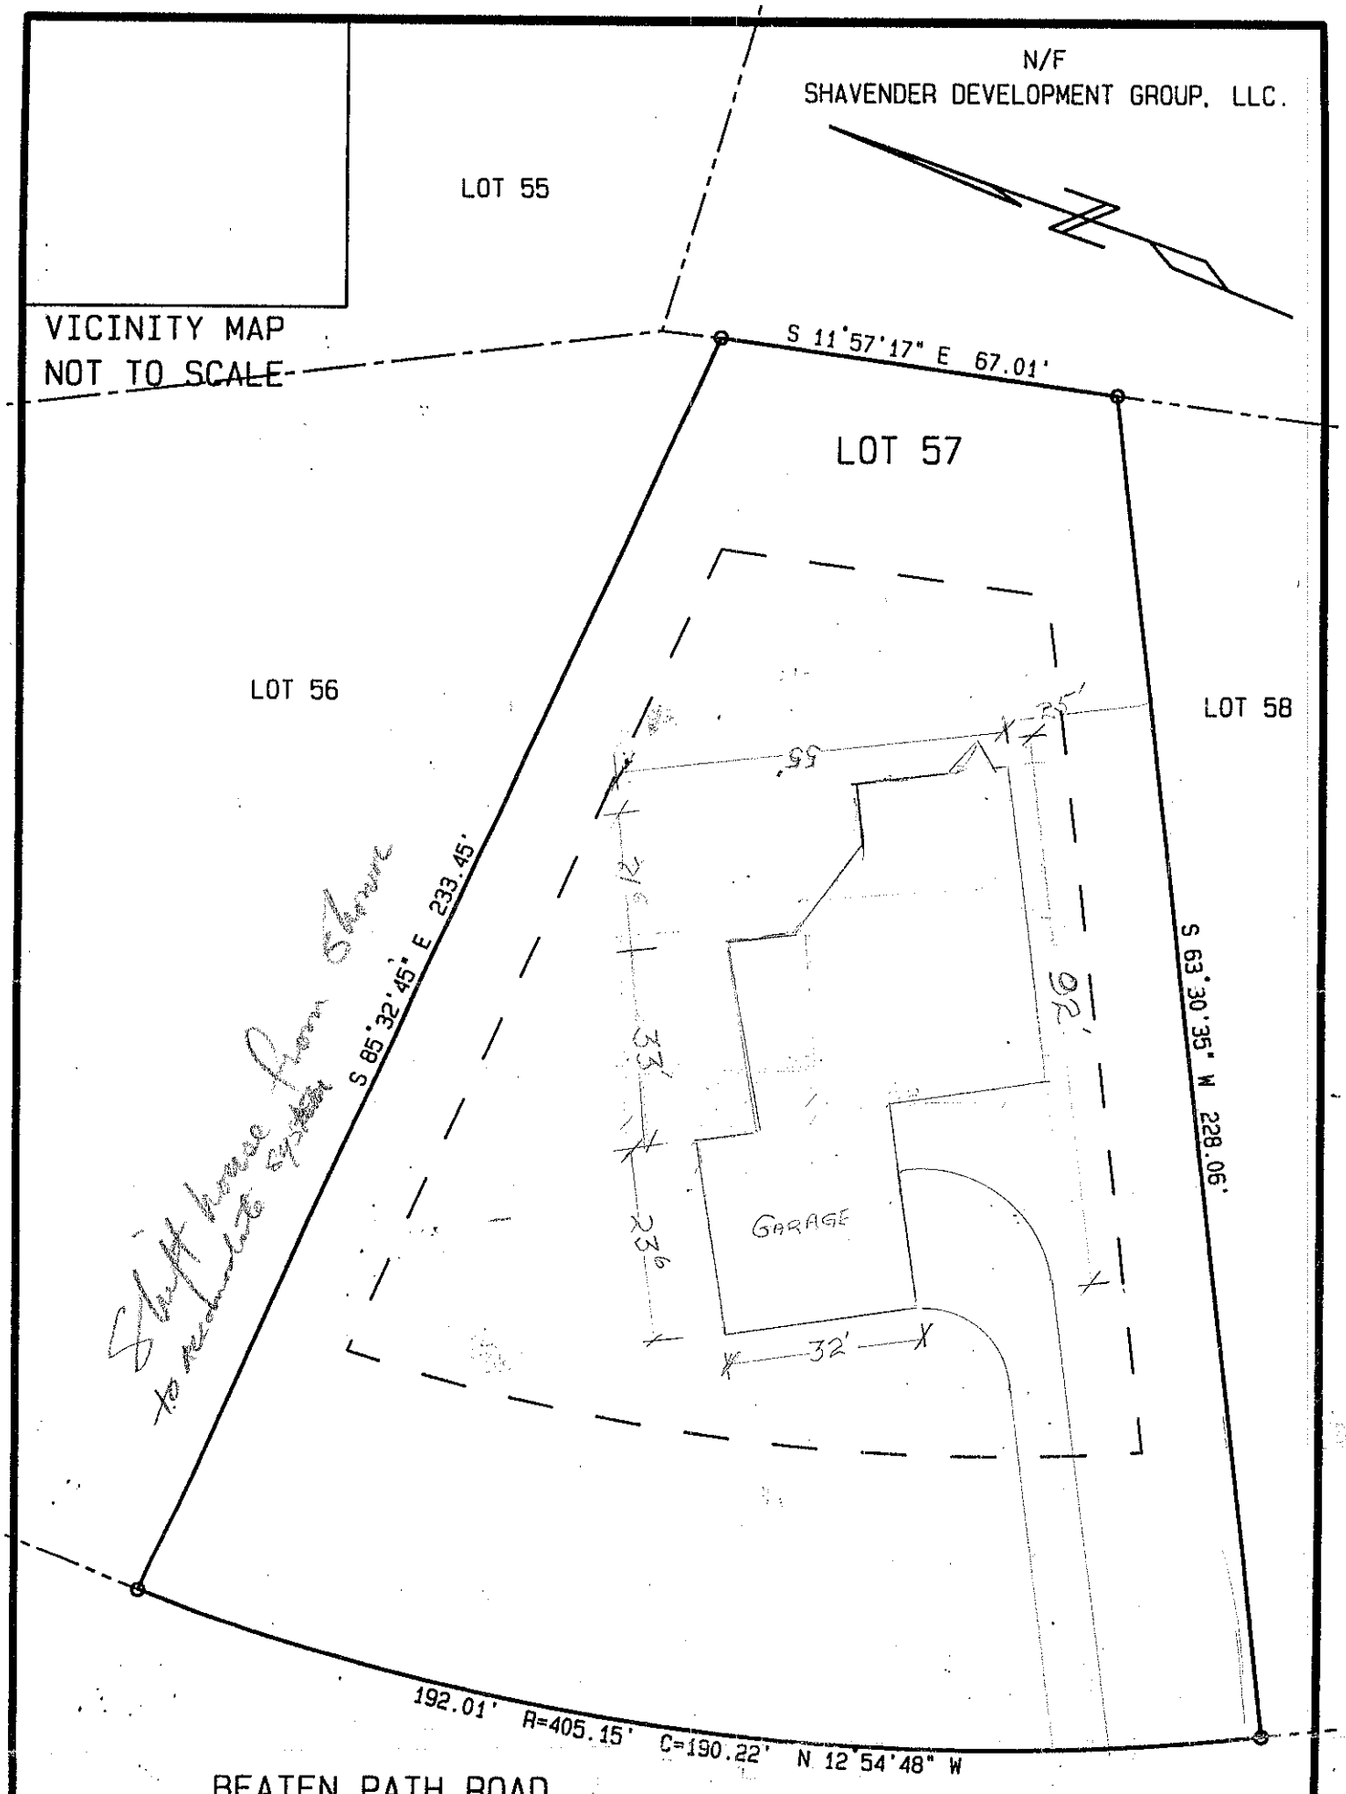


PRELIMINARY:
NOT CONVEYANCE OR SALES

THIS IS A PHYSICAL SURVEY ONLY: DOES NOT MEET GS47-30: NOT FOR RECORDATION

IREDELL COUNTY

LOT 57 PHASE ONE SECTION F SHAVENDER'S BLUFF SUBDIVISION

I HEREBY CERTIFY THAT THIS MAP IS CORRECT AND THAT THE BUILDING FOUNDATION LIES WHOLLY ON THE LOT AND THAT THERE ARE NO ENCROACHMENTS ON SAID LOT EXCEPT AS SHOWN. _____

SURV'D WCM	DRAWN LYNNIE	CHK'D.LHS	JOB #	05 DECEMBER 1996	SCALE: 1" = 30'

LEONARD H. SULLIVAN, JR.
LAND SURVEYOR
1143-D EXECUTIVE CIRCLE
CARY, NORTH CAROLINA 27511
TELEPHONE: 919/ 469-4738

SURVEY FOR: