
DAS DON ALLEN SURVEYORS, INC.

Rt 7 BOX 293 * MOORESVILLE, N.C. 28115 * (704) 664-7029

THIS IS TO CERTIFY THAT ON THE 2nd DAY OF AUGUST 19 90 I, SURVEYED THE PROPERTY SHOWN ON THIS PLAT, AND THAT THE TITLE LINES AND THE WALLS OF THE BUILDINGS ARE SHOWN HEREON.

SIGNED _____
DONALD RAY ALLEN, RLS

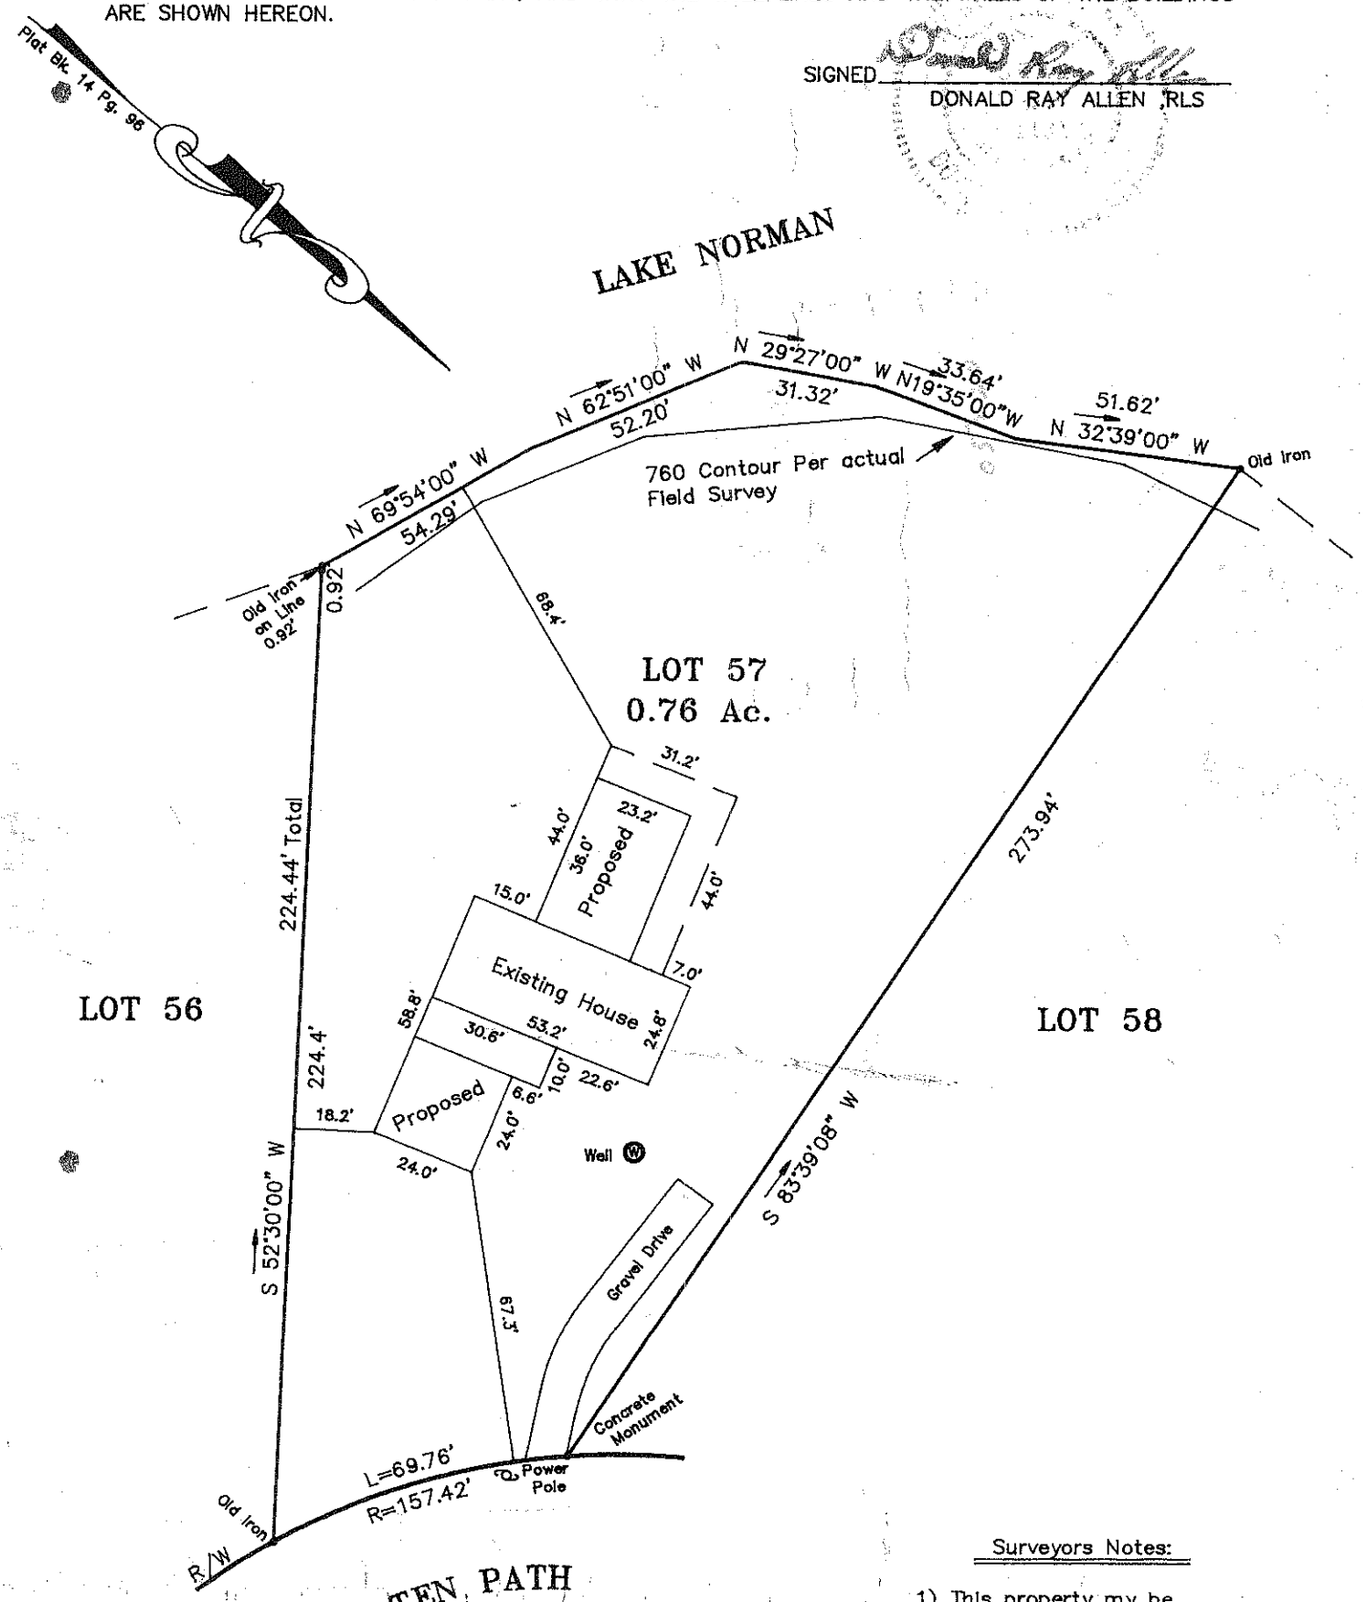

Surveyors Notes:

1) This property my be subject to any easement and/or Rights-of-way of record.

2) Existing 760' Contour Elevation based on Lake Norman Lake Level at Cowans Ford Dam, (Reading on August 2, 1990 -2.0 Elevation 758.0)

PHYSICAL SURVEY

OF

LOT 57 SEC. 9, CRESCENT LAND & TINBER CORP.

SCALE 1" = 40'

DAVIDSON TWSP., IREDELL CO., N.C.

THE PROPERTY OF RICHARD Y. MILLER & MARTHA P. MILLER

MAP RECORDED IN BOOK 14 AT PAGE 96 DEED RECORDED IN BOOK _____ PAGE _____

TAX MAP NO: