
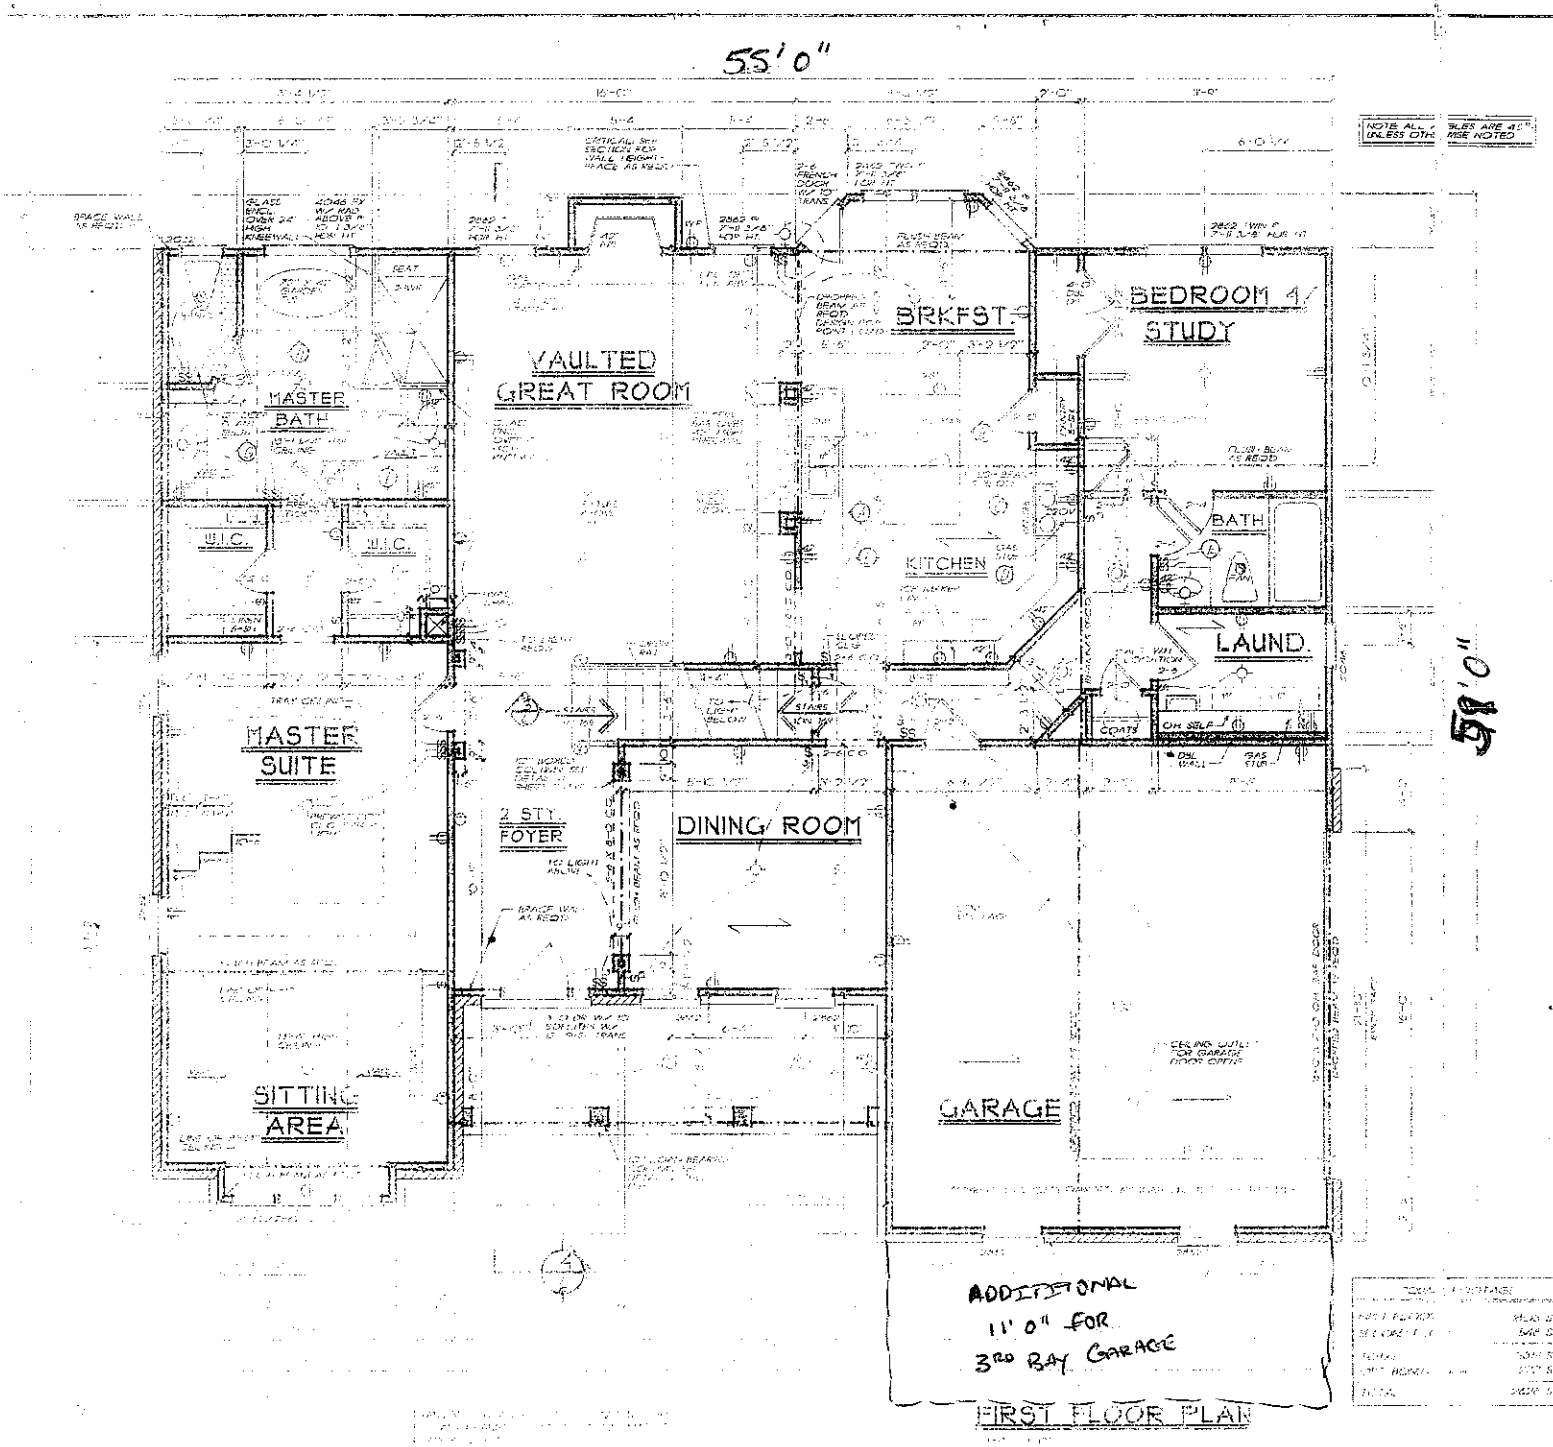


HOME PLANS

FIRST FLOOR PLAN

THE DEFOORS MILL

FBA

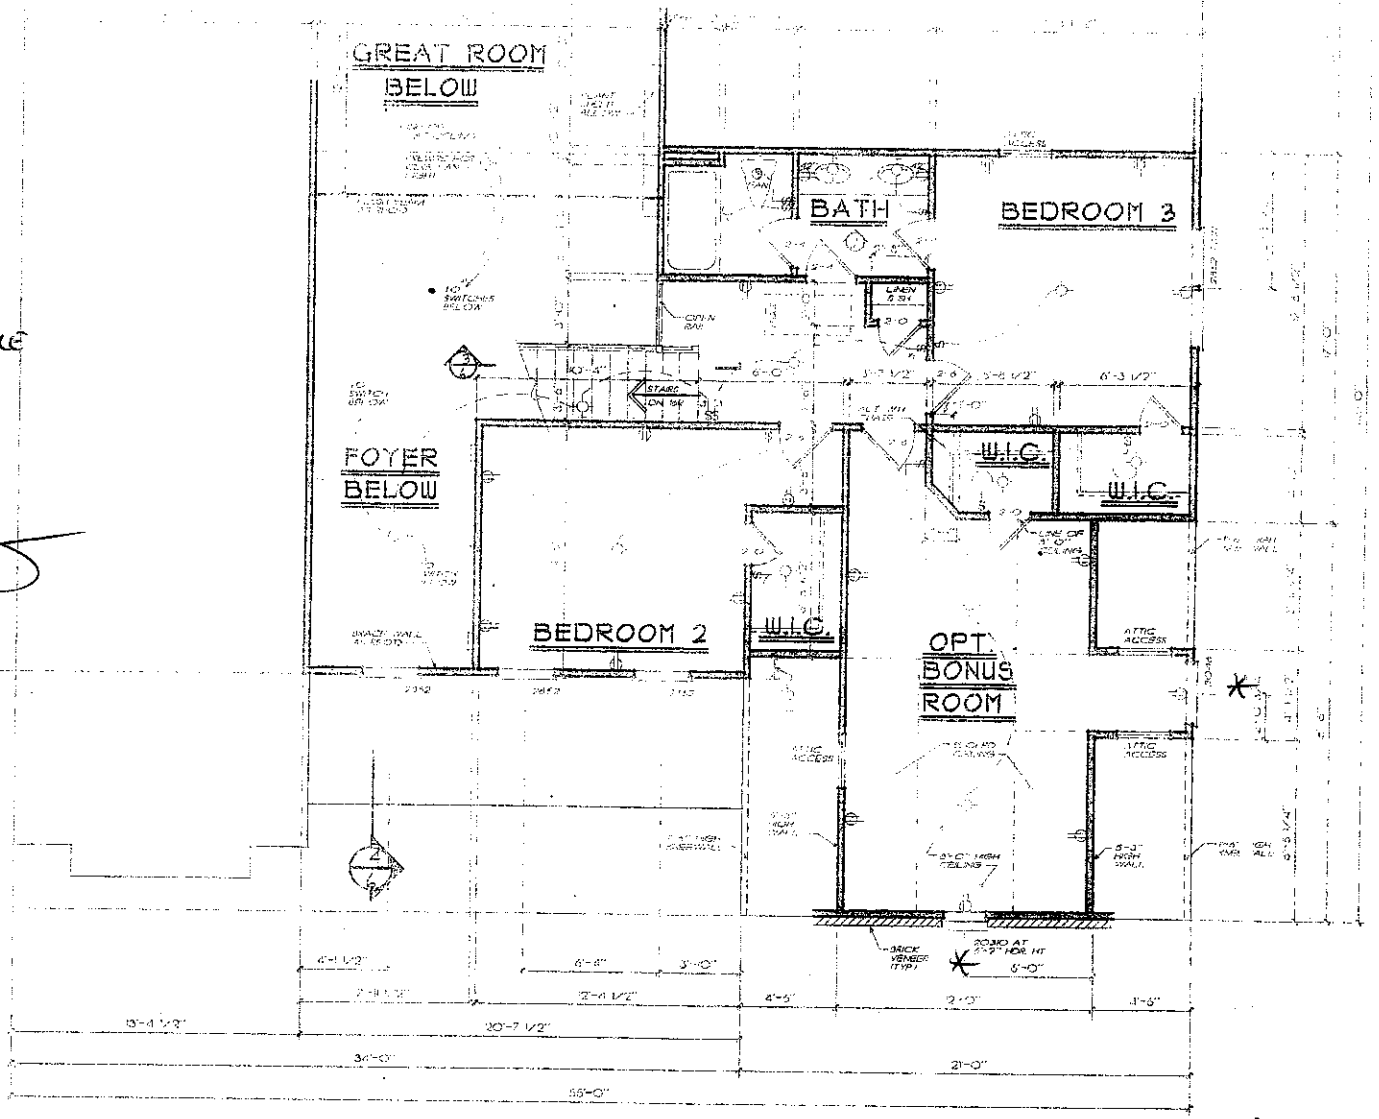

* WINDOWS TO BE NON-EGRESSABLE IN BONUS ROOM WILL NOT BE A BEDROOM.

Mark S. Faulk

6-17-2003

FRANK BETZ ASSOCIATES, INC. ASSUMES NO LIABILITY FOR ANY CHANGES OR MODIFICATIONS MADE TO THESE PLANS BY OTHERS

SECOND FLOOR PLAN

HOMEPLANS

SECOND FLOOR PLAN
THE DEFOORS MILL

FBA
FRANK BETZ ASSOCIATES, INC.
2401 LAKE PARK DRIVE/SUITE 250
SMYRNA, GEORGIA 30080
770/431-1155

BY: MWB CK: JCH

DATE: 5/4/02

SHEET: 5 OF 7