IREDELL COUNTY HEALTH DEPARTMENT


ENVIRONMENTAL HEALTH DIVISION

PAGE 2: ***SITE PLAN WORKSHEET***

SEE THE "SAMPLE SITE PLAN" BELOW. ***INCOMPLETE SITE PLANS WILL BE RETURNED TO YOU FOR COMPLETION AND MAY RESULT IN A DELAY IN THE ISSUANCE OF YOUR SEPTIC SYSTEM PERMIT!!!***

Place an (X) beside each item as you complete the site plan:

- (X) Property Line measurements are clearly identified
- (X) All proposed structures are indicated
- (X) Front and side setbacks from property line
- (X) Preferred driveway location and well location
- ( ) Area you prefer your septic system to be placed
- (X) North arrow, or other sufficient indicator of direction

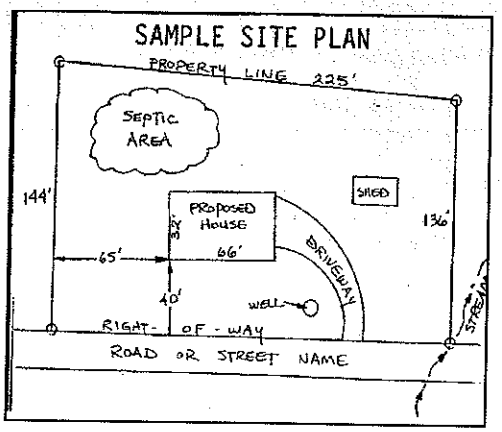

Circle N/A on the following if appropriate:

Location of septic systems and wells within 100' of your property	N/A
Location of easements and rights of ways on your property	N/A
Location of any designated wetlands on the property	N/A

USE THIS SPACE TO DRAW YOUR SITE PLAN

Show: proposed house or business footprint, wells, water lines, patios, pools and decks, and any other item that will occupy space on the site

Will physical survey attached

Signature: _____

Property owner or owner's legal representative signature (SIGNATURE REQUIRED)

5/14/05

DATE


REVISED TO SHOW 18" RCP 2ND AUGUST 1999
REVISED TO CORRECT NAME SEPTEMBER 8TH, 1999

SIGNED _____

R. B. PHARR & ASSOCIATES, PROFESSIONAL SURVEYORS
19901 S. MAIN STREET
CORNELIUS, NC 28031
TEL: 704-895-1730
FAX: 704-895-1964
EMAIL: PHARRNORTH@RBPHARR.COM

CREW:	DRAWN	REVISED
C1	TK	JL


REVISED 7-1-02 TO ADD HOUSE.
REVISED 7-2-02 TO MOVE HOUSE TO FIELD LOCATION.

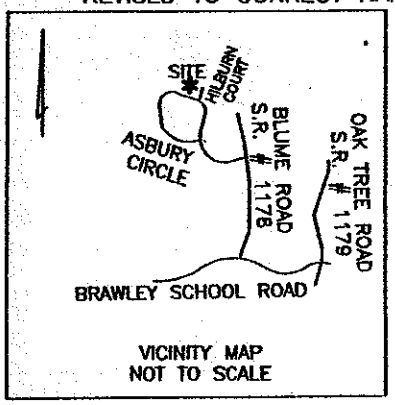

VICINITY MAP
NOT TO SCALE

REFERENCE MAP BOOK 25-9

LINE TABLE		
LINE #	BEARING	DISTANCE
L1	S 70° 58' 00" E	27.19'
L2	N 54° 52' 00" E	22.20'
L3	N 60° 40' 00" E	11.18'
L4	N 69° 09' 00" E	13.00'
L5	S 39° 09' 00" E	28.84'
L6	N 42° 22' 00" E	18.79'
L7	S 56° 53' 00" E	21.84'
L8	S 25° 07' 00" E	14.87'
L9	S 65° 14' 00" E	15.13'
L10	S 57° 15' 00" E	32.74'
L11	N 42° 01' 00" E	37.64'
L12	S 88° 43' 00" E	22.47'
L13	S 82° 32' 00" E	52.89'
L14	S 62° 37' 00" E	35.51'
L15	S 50° 33' 00" E	16.61'
L16	S 72° 44' 53" E	27.78'

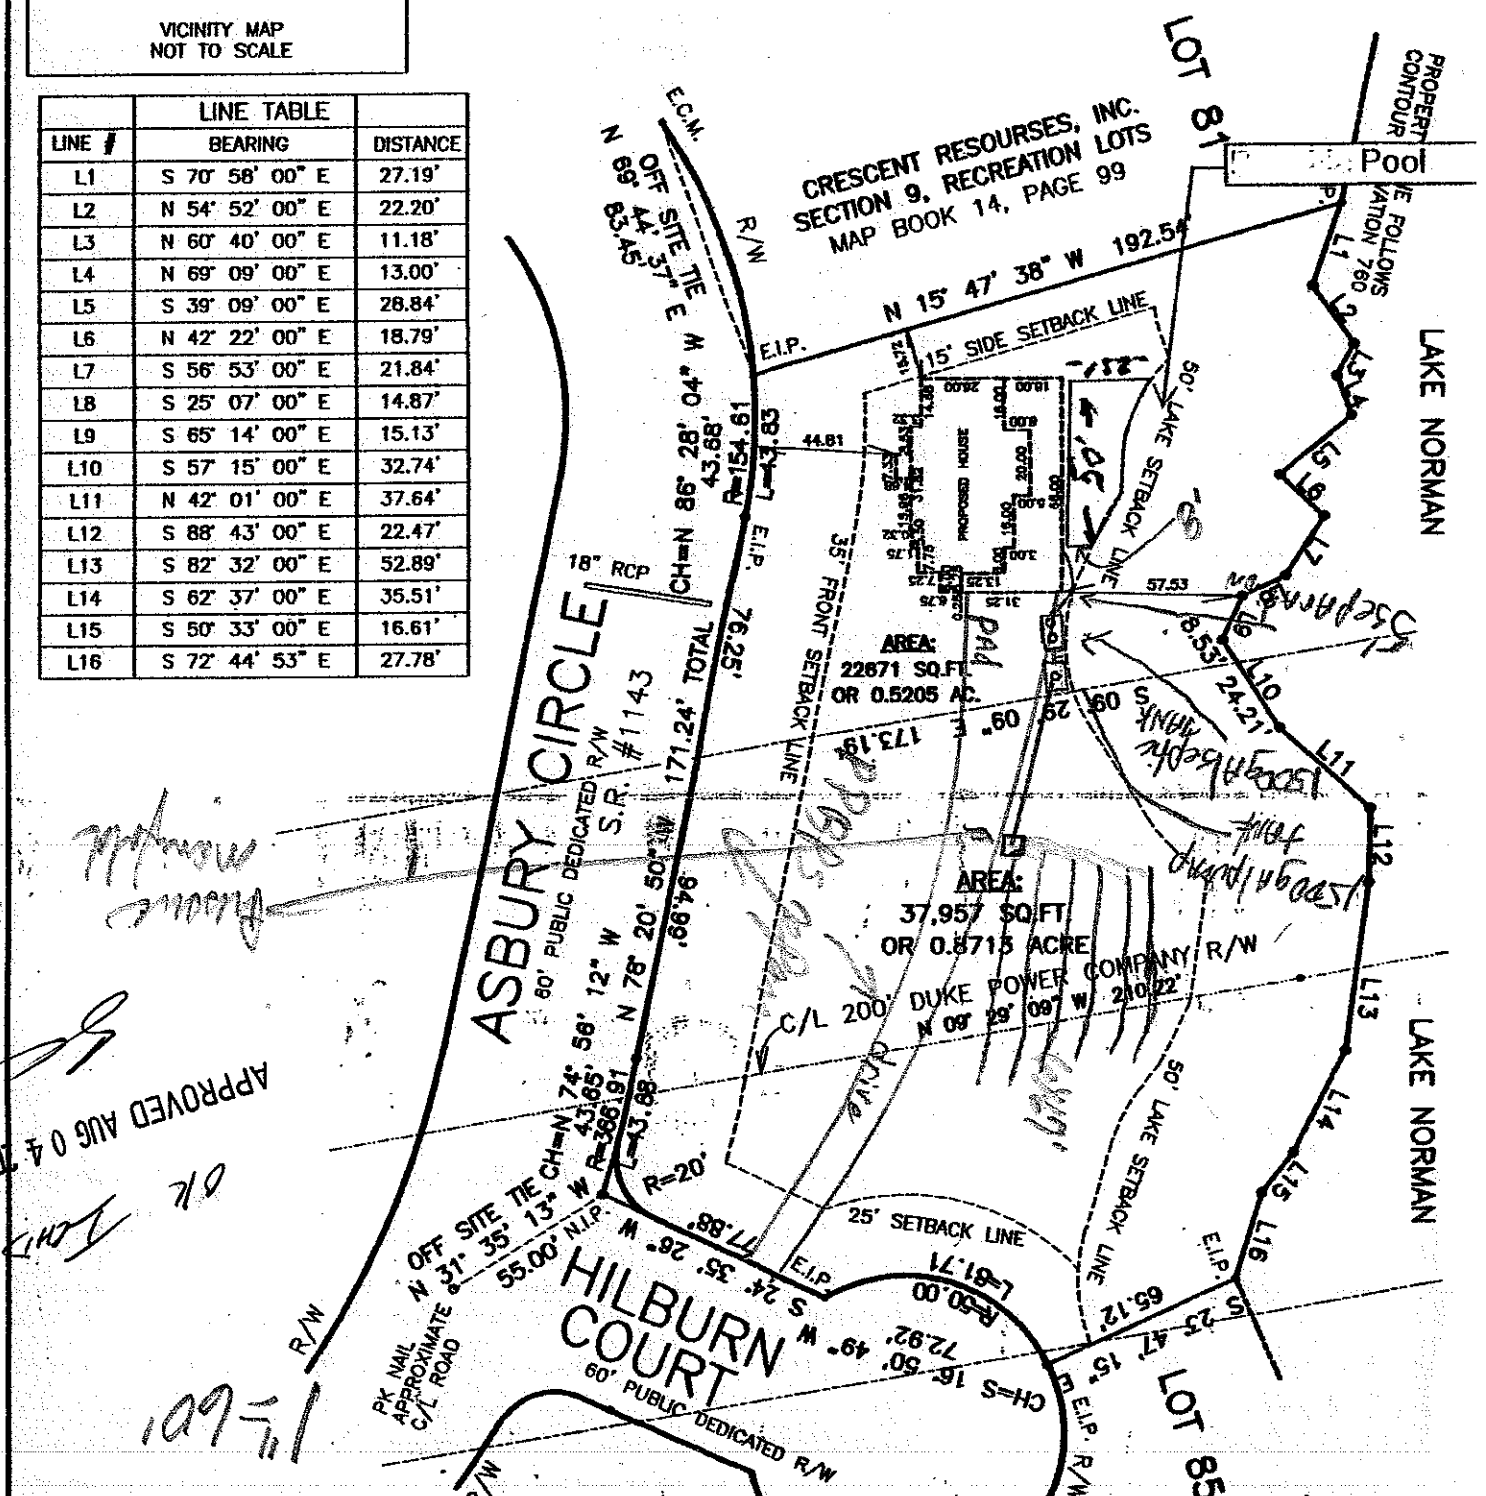

LEGEND
E.I.P. = EXISTING IRON PIN
N.I.P. = NEW IRON PIN
E.C.M. = EXISTING CONCRETE MONUMENT
R/W = RIGHT OF WAY
C/L = CENTER LINE
RCP = REINFORCED CONCRETE PIPE

CRESCENT RESOURSES, INC.
SECTION 9, RECREATION LOTS
MAP BOOK 14, PAGE 99

TOTAL AREA:
60,628 SQ.FT.

SURVEY OF: