
Lot 22 Green Bay

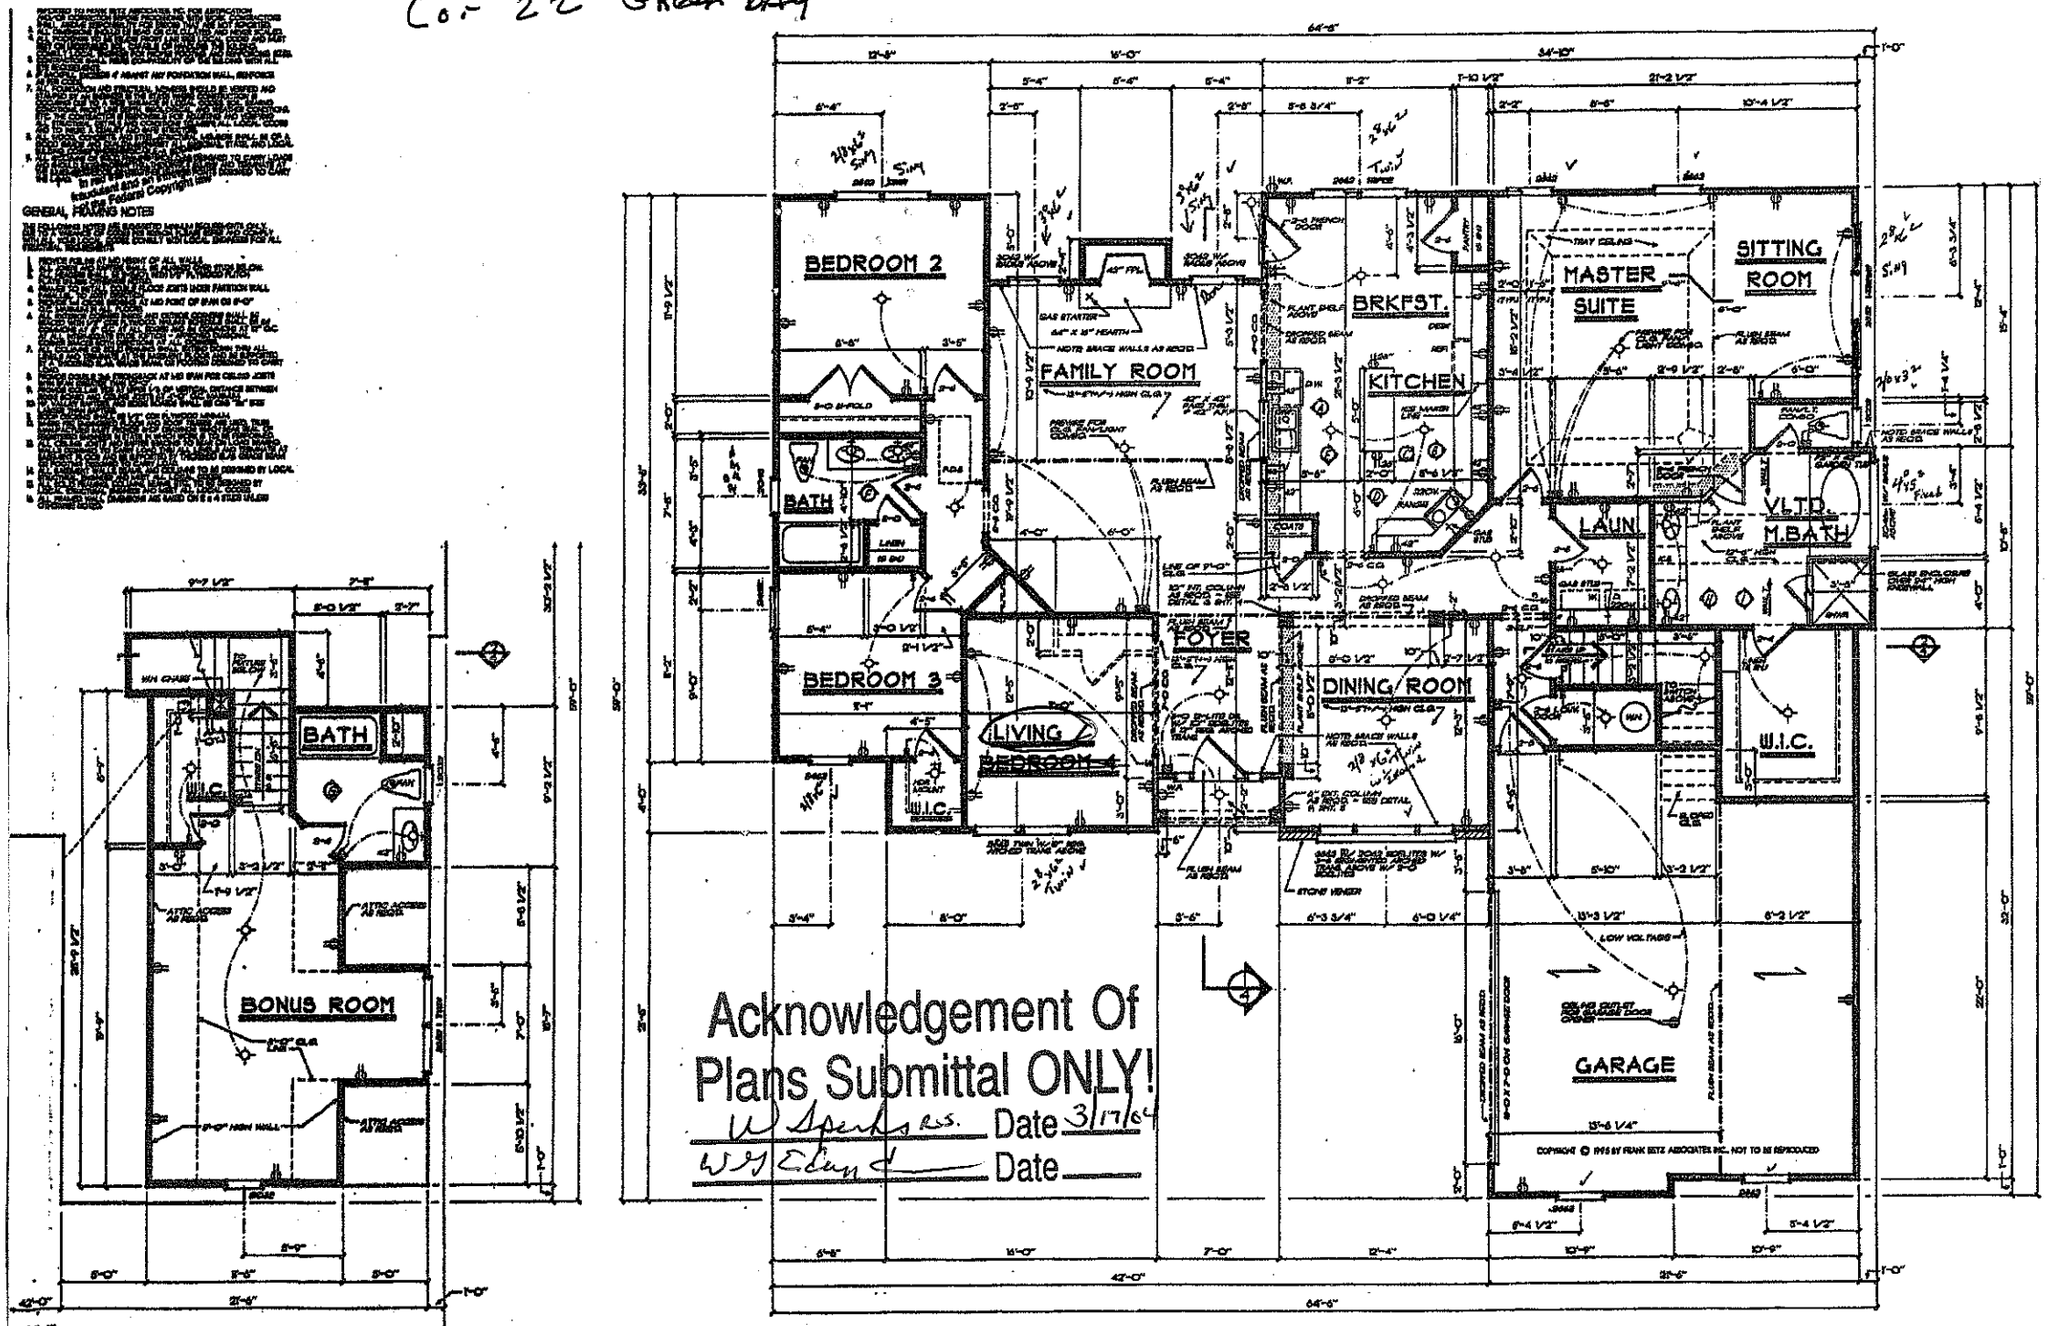

GENERAL FRAMING NOTES

BONUS ROOM PLAN

FIRST FLOOR PLAN

SQUARE FOOTAGE	
FIRST FLOOR	2193 SQ. FT.
	400 SQ. FT.

NOTE ALL CEILING JOISTS AND RAFTER FRAMING TO HAVE DW LOAD DRAWING INCLUDED TO CARRY LOAD ONLY ALL LOADS AND TERMINATE AT FOUNDATION AND BE SUPPORTED BY THICKENED SLAB GIRDER BEAM OR FOOTING DESIGNED TO CARRY LOAD

FRANK BETZ ASSOCIATES INC. ASSUMES NO LIABILITY