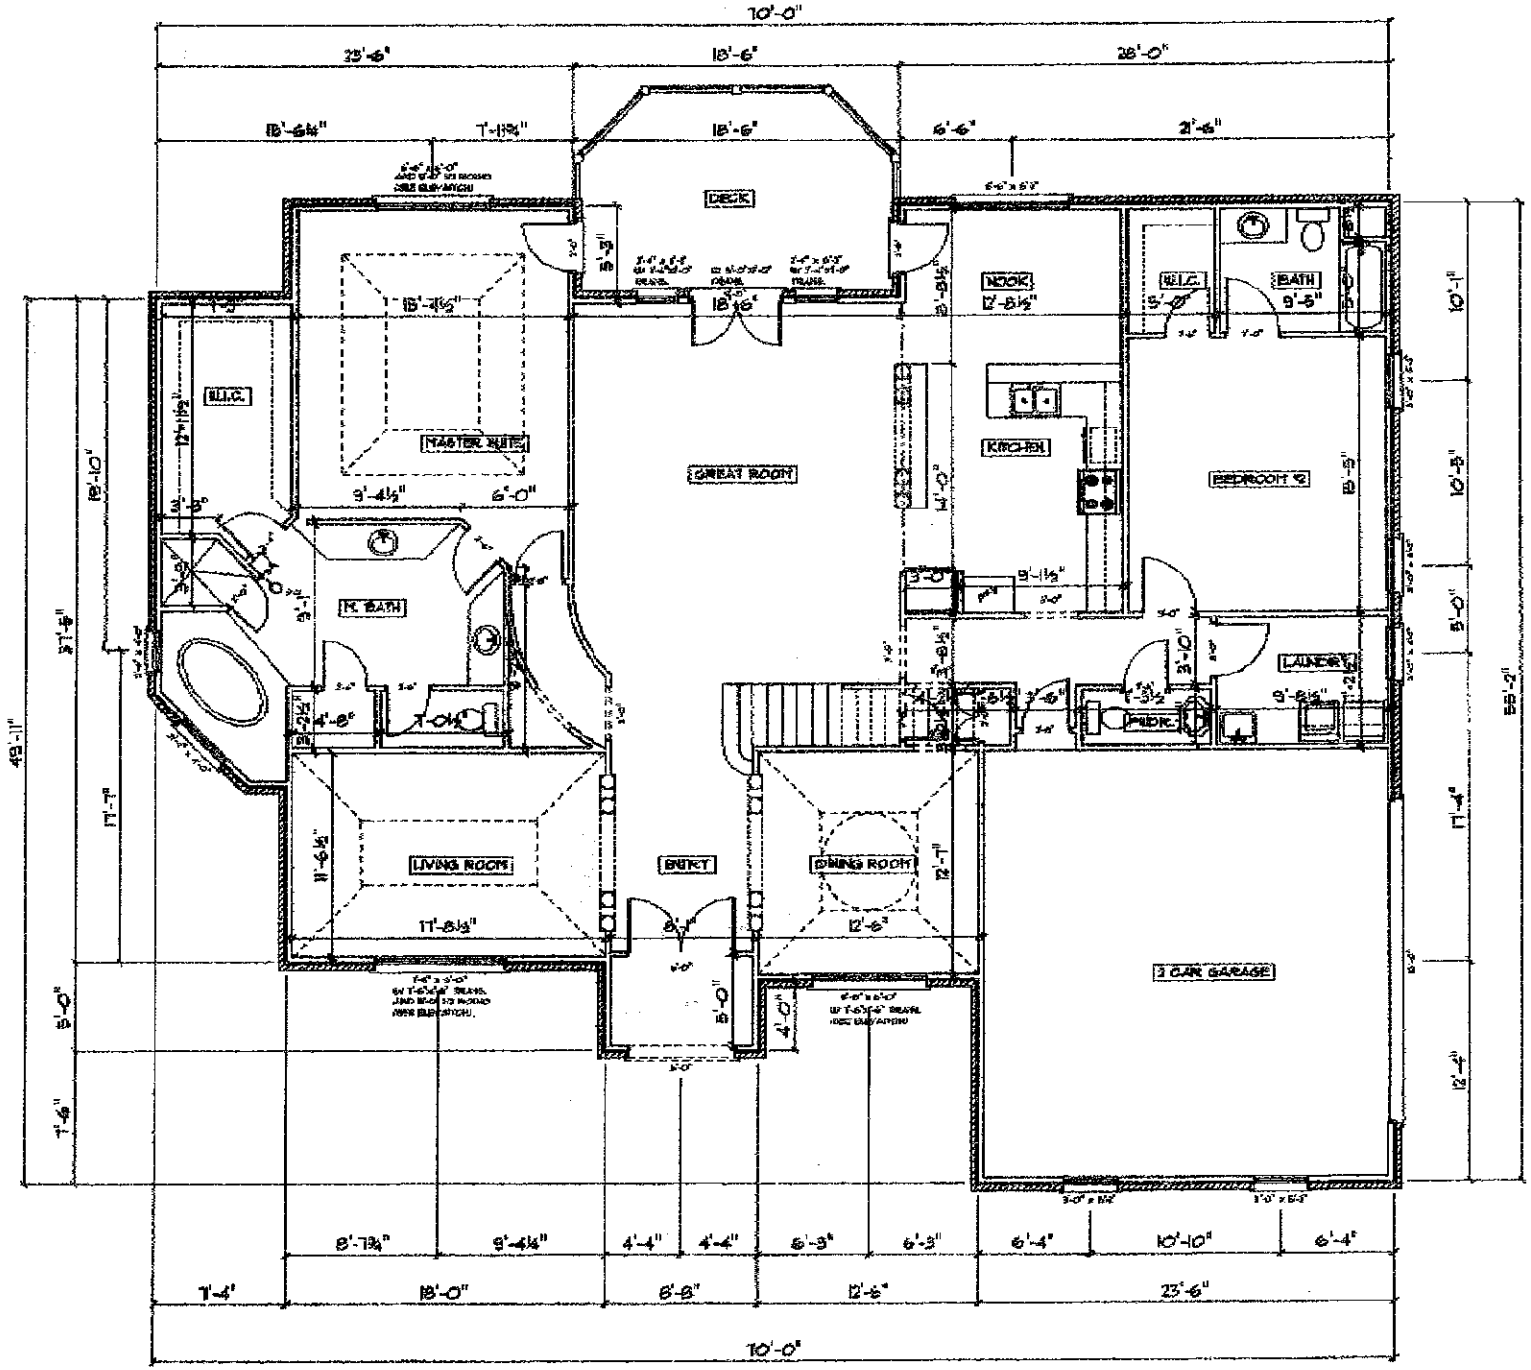
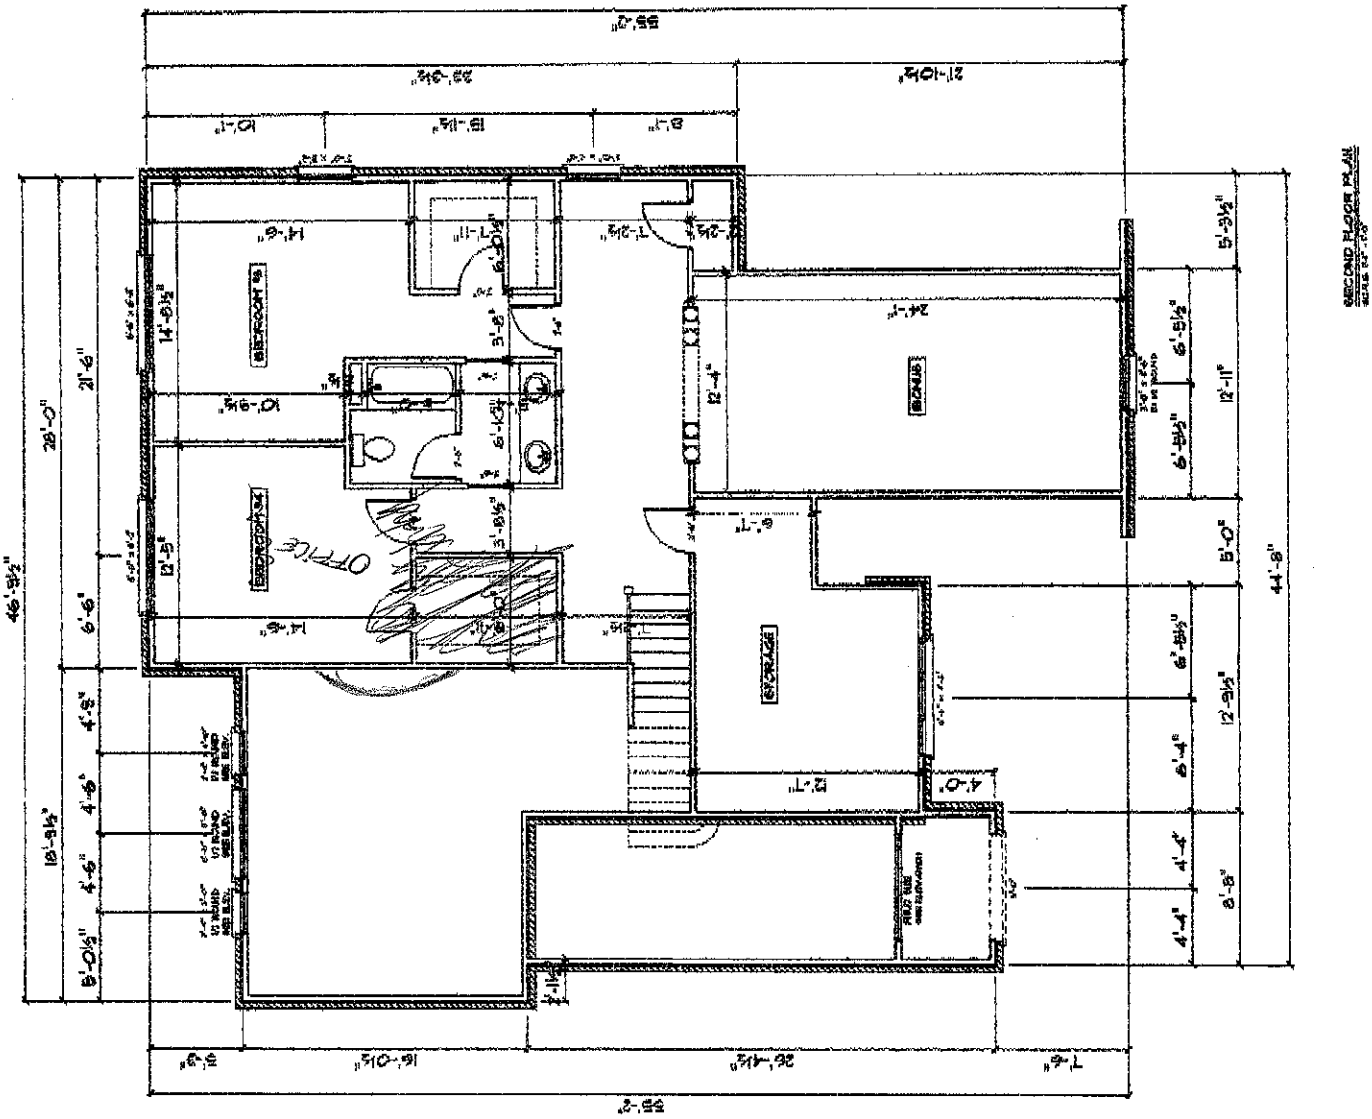


05/23/2005 03:07 3355992575 IHD PAGE 02/06


BEDROOM #3
BEDROOM #2
OFFICE
BONUS
ENCLOSED
SECOND FLOOR PLAN