
LOT #4 — PINNACLE SERIES

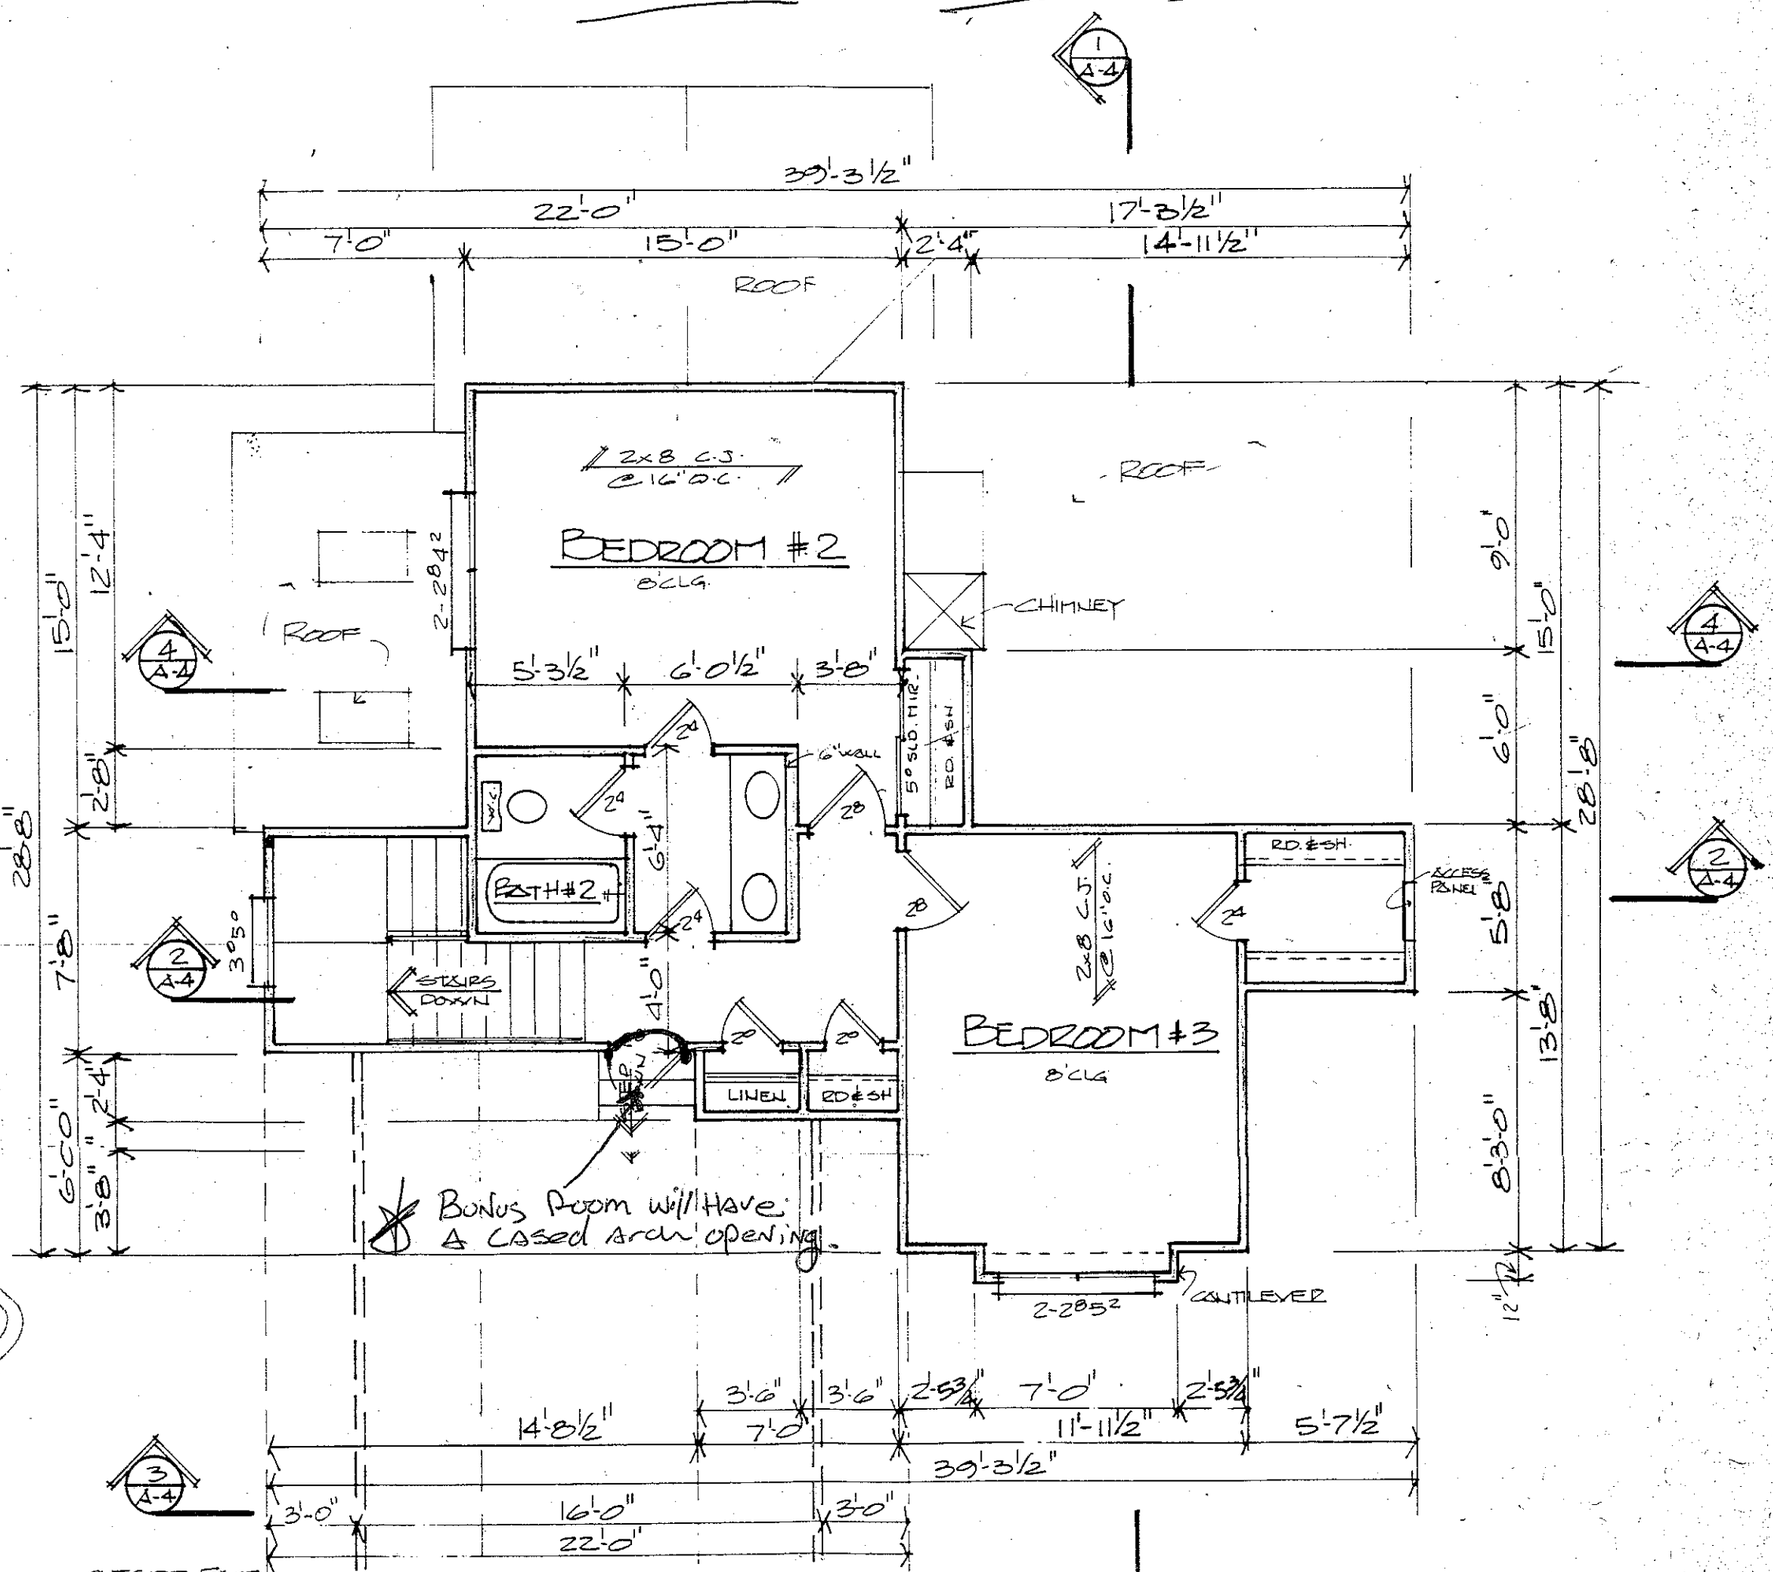

ANDERSEN CASEMENT C26 W/24" TRANSOM

2x10 C.J. @16" O.C.

SUN ROOM

VAULTED CLG.

2-2° FRENCH

C26

C26

C26

C26

C26 W/24" TRANSOM

C235

CAB. W/ BOOKCASE ABOVE

CAGED BEAMS

BEAM

DBL. MICROLAM RIM. 1¾" x 16"

HEARTH

VAULTED CLG.

2x10 C.J. @16" O.C.

VAULTED CLG.

MASTER

D.W.

SINK

SKYLIGHT

2x10 C.J. @16" O.C. INSUL

SEE THRU FIREPLACE

2x10 F.J. @16" O.C.

4'-10"

5'-0"

5'-10"

4 A-4

1 A-4

BEAM

VAULTED

FAMILY ROOM

OVEN & MICRO

REF'G

BREAKFAST

6" WALL

2-2° FRENCH W/12" TRANSOM

3-2x10 - BEAM

2x10 F.J. @16" O.C.

1/2 BATH

W.C.

STAIRS UP

24

HEAT PUMP

28

FOYER

RD. & SH.

2x8 C.J. @16" O.C.

40"SQ. MIRRORED

2 A-4

STORAGE

26

28

28

LAUNDRY

PITING

3° w/ TRAYS

GLASS

SEAT

W.C.

STEPS UP

RAIL

6"x6" WD. COL.

CANTILEVER ABOVE

BRICK STEPS

CANTILEVER

15'-4"

32'-0"

6'-0"

11'-0"

12"

61'-0"

28'-8"

15'-0"

12'-4"

7'-8"

6'-0"

3'-8"

2'-8"

2'-4"

REVERSED