
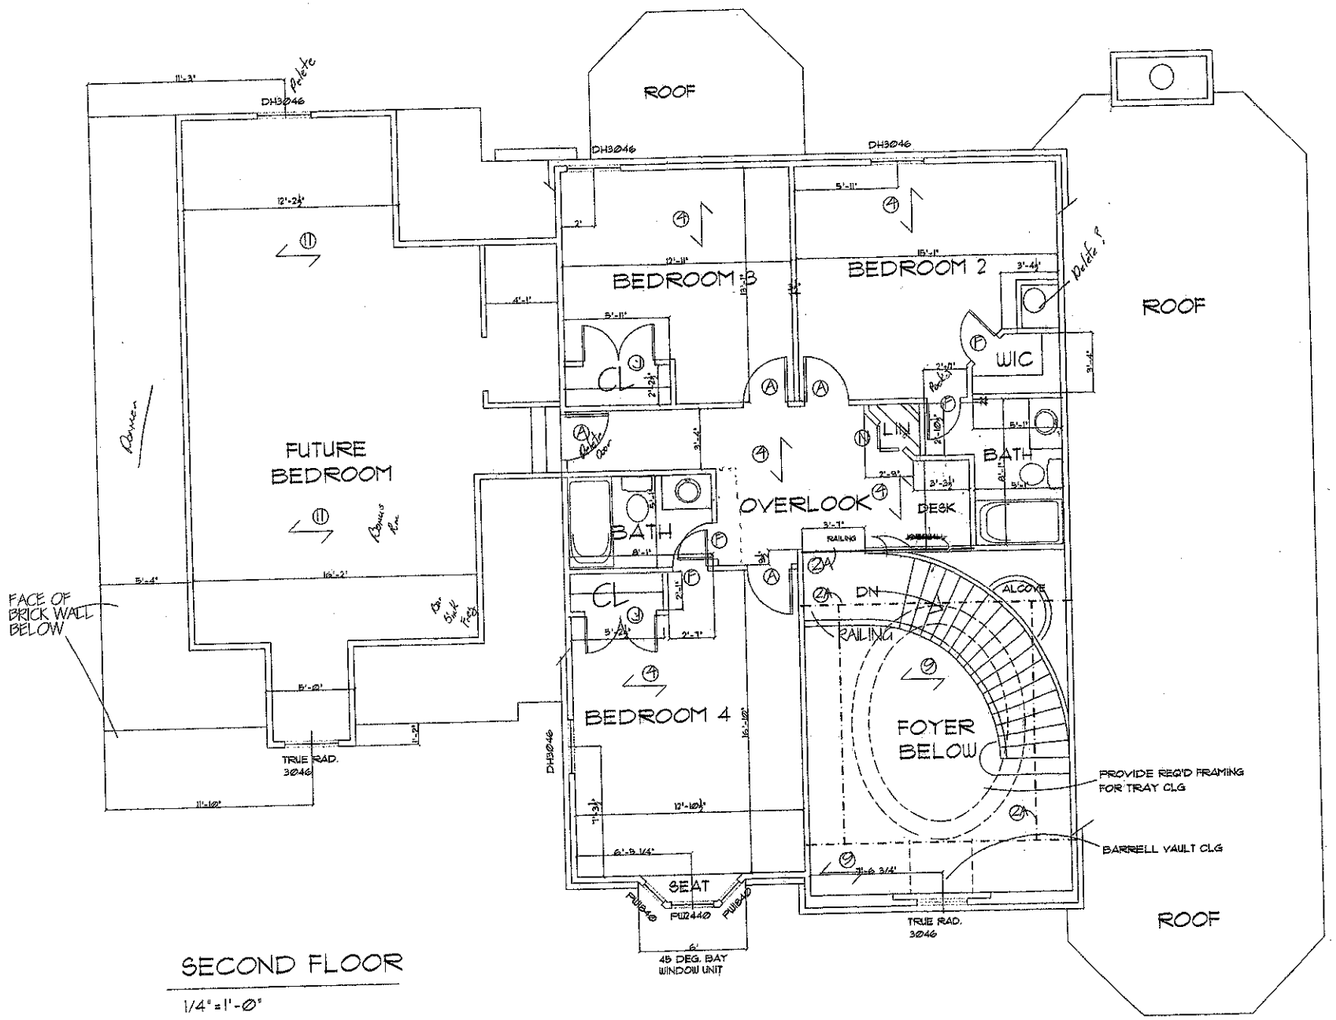


SECOND FLOOR

1/4"=1'-0"

8738F (W/O BONUS)

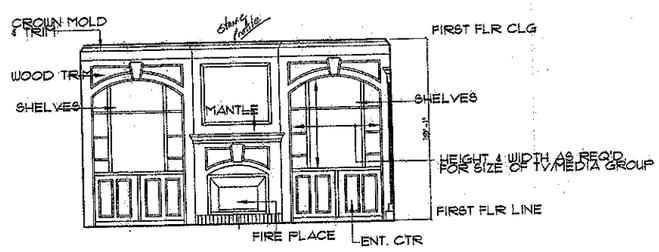

FAMILY ROOM ELEVATION

SCALE: 1/4" = 1'-0"

Acknowledgement Of Plans Submittal ONLY!

Date 8/29/11

Date 8-29-11

3205 KYLEMOOR DRIVE
CONYERS-ATLANTA, GA 30012
T - 404-787-0139
F - 770-388-7762
WWW.BOYEHOMEPLANS.COM

LUXURY ARCHITECTURE BY:
BOYE ARCHITECTURE

PROPOSED

ALISON PLAN

COPY RIGHT NOTICE:
THESE PLANS ARE LICENSED TO BUILD ONE HOME FOR ONLY A ONE TIME USE/CONSTRUCTION ON ONLY ONE LOT. ANY REUSE OF THESE PLANS WITHOUT PERMISSION OF the DESIGN IS NOT PERMITTED. ABOVE NAMED PLAN PURCHASER AGREES TO PAY FOR RE-USE OF THESE PLANS FOR OTHER THAN LOT/LOCATION PLANS WAS FIRST PURCHASED FOR.

REVISIONS	DATE	PROJECT NO.
1	6/22/11	2011-30
2	SCALE: As noted	SHEET NO. A-3
	DRAWN: BA	2011-30-ALDUG

RELEASED FOR CONSTRUCTION