
Acknowledgement Of
Plans Submittal ONLY!
Marcus Dalton Date 12/15/2022
Date 12-18-22

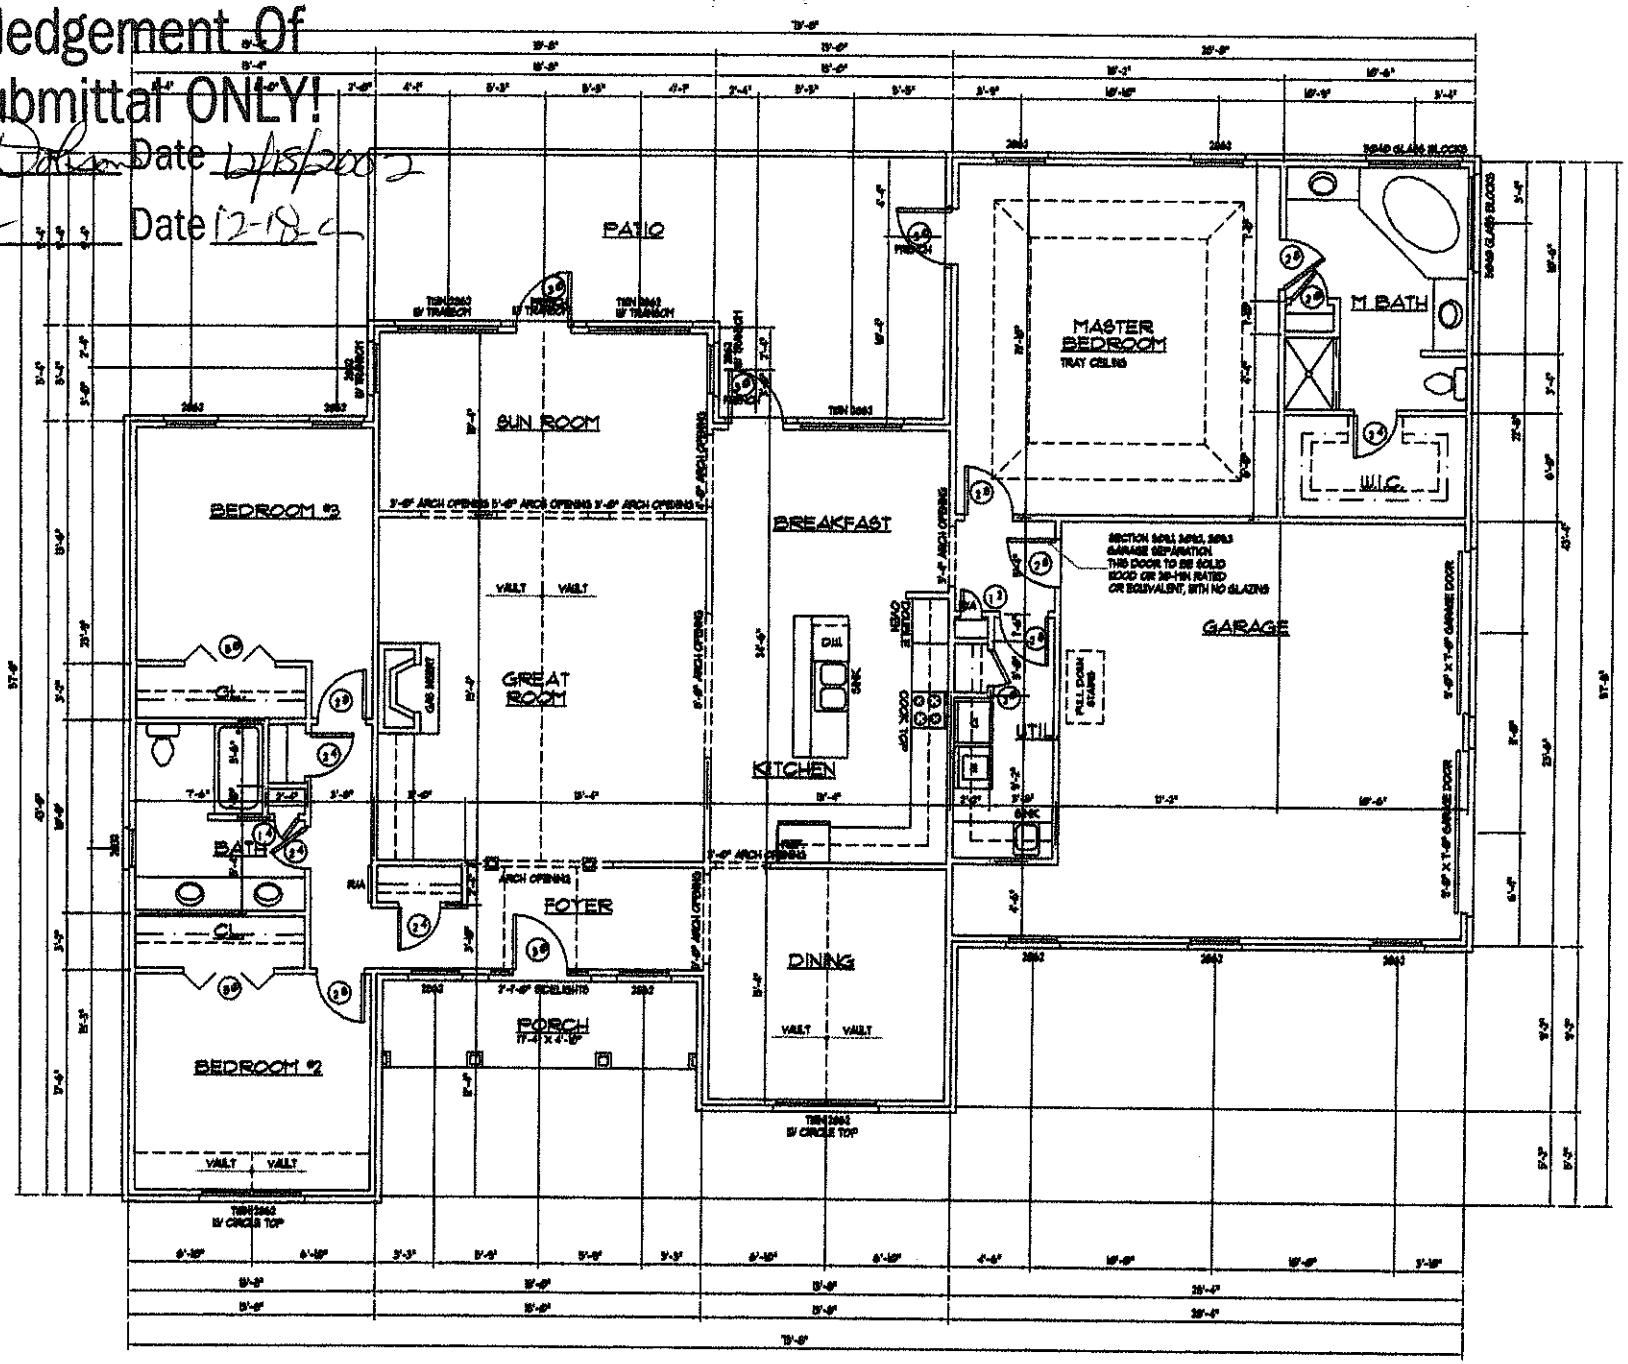

FLOOR PLAN

2368 HEATED SQUARE FEET
369 (TRAY/COFF) HEATED SQUARE FEET
2368 TOTAL HEATED SQUARE FEET