
LINE	BEARING	DISTANCE
L1	S 44°39'45" E	50.00

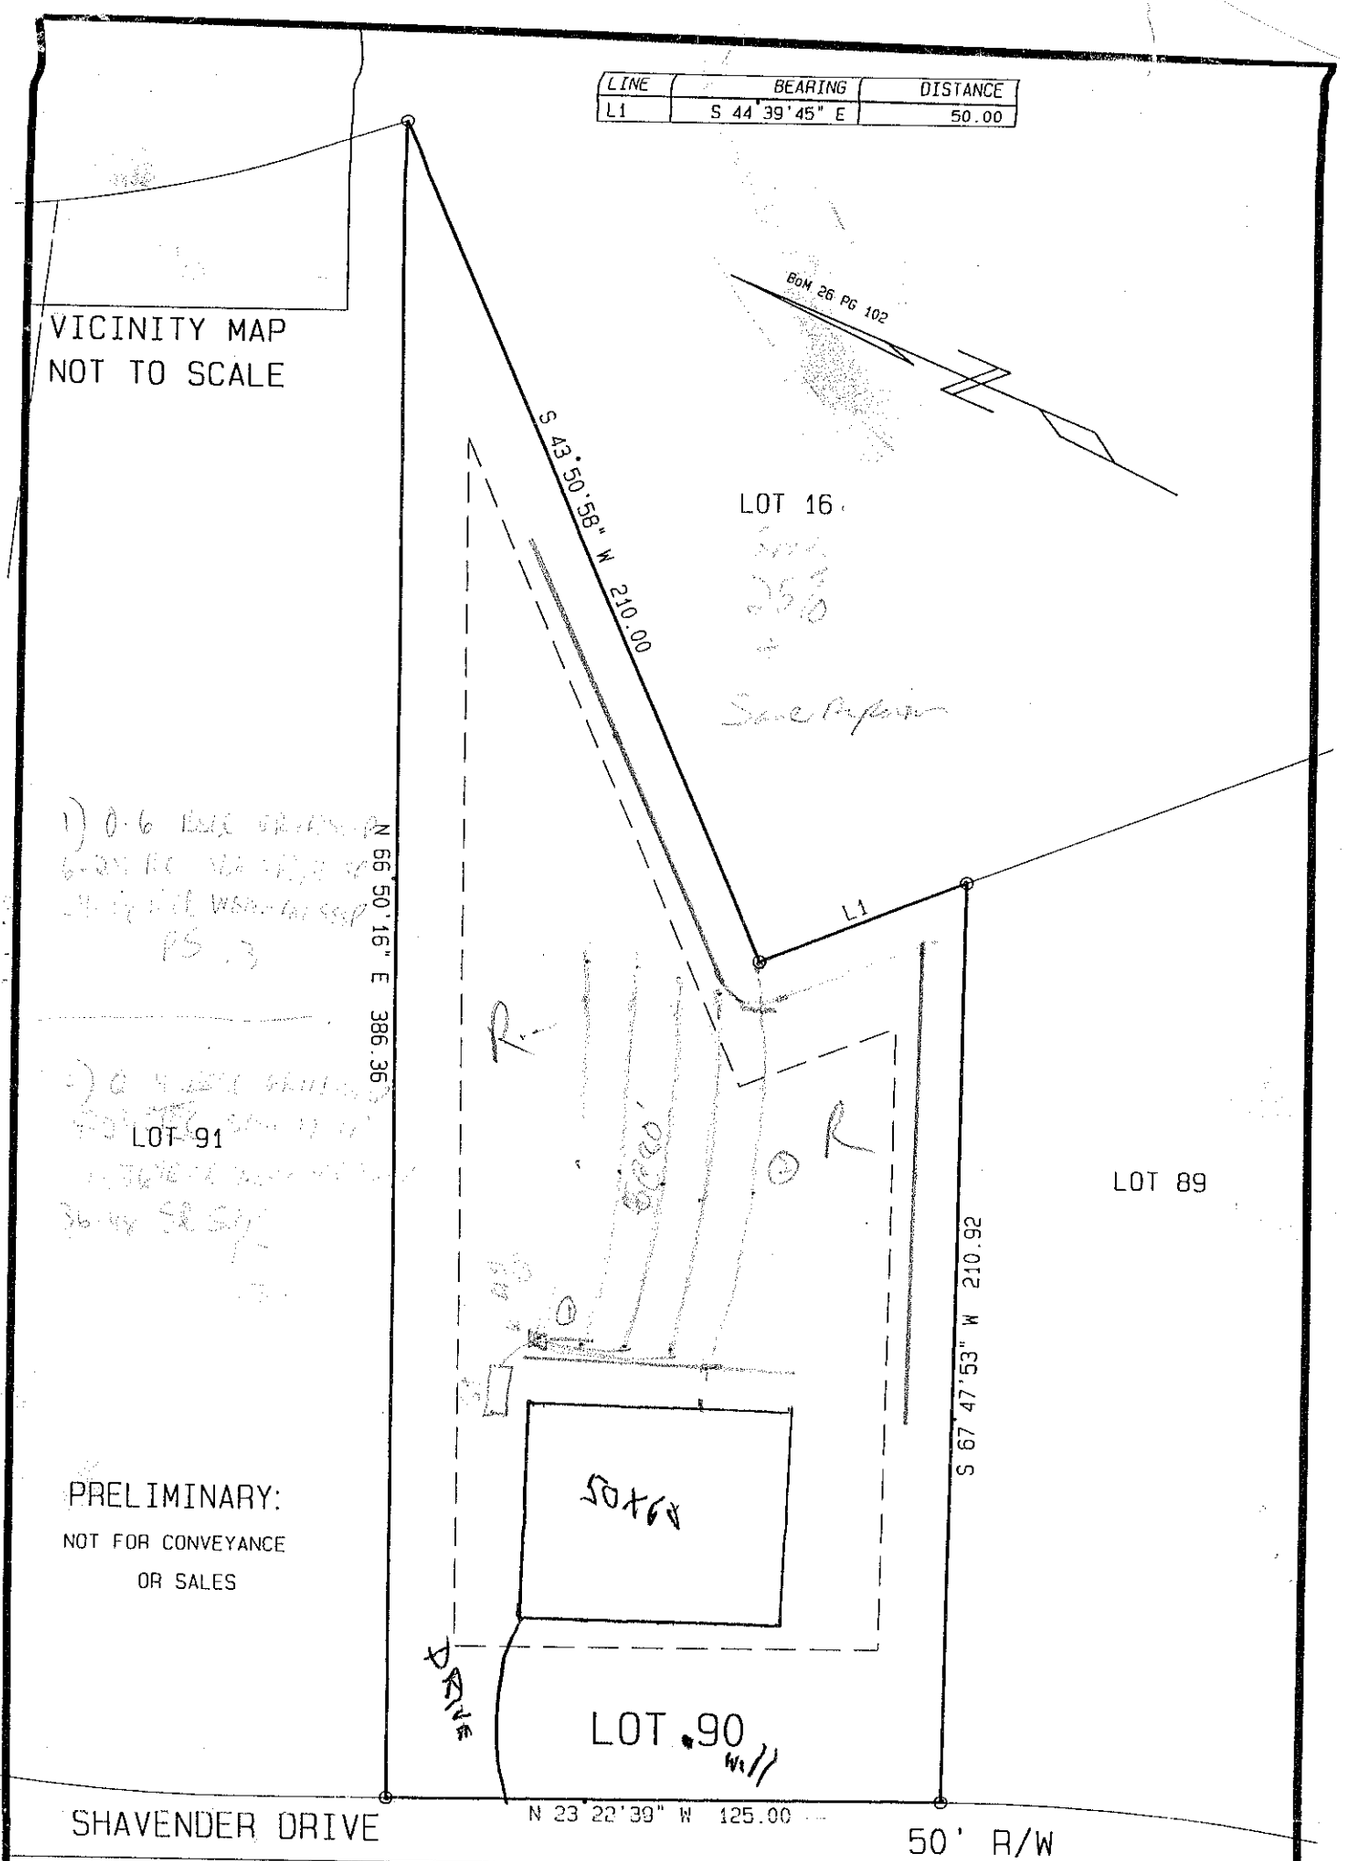

THIS PLAT IS OF A SURVEY OF AN EXISTING PARCEL OR PARCELS OF LAND — NOT FOR RECORDATION

BoM 36 PAGE 10 — DEED BOOK 974 PG 889 — WAKE COUNTY

LOT 90 PHASE TWO SECTION C — SHAVENDER'S BLUFF SUBDIVISION

I HEREBY CERTIFY THAT THIS MAP IS CORRECT AND THAT THE BUILDING FOUNDATION LIES WHOLLY ON THE LOT AND THAT THERE ARE NO ENCROACHMENTS ON SAID LOT EXCEPT AS SHOWN.

SURV'D WCM	DRAWN LYNNIE	CHK'D LHS	JOB #	07 AUGUST 2000	SCALE: 1" = 40'

SULLIVAN SURVEYING
LAND SURVEYORS
1143-D EXECUTIVE CIRCLE
CARY, NORTH CAROLINA 27511
TELEPHONE: 919/ 469-4738

SURVEY FOR:

DAVIDSON TOWNSHIP IREDELL COUNTY NORTH CAROLINA