
CURVE	ARC	RADIUS	CHORD LENGTH	CHORD BEARING
C1	81.65	265.10	81.33	S 37°19'38" E
C2	90.67	375.00	90.44	N 16°27'04" W

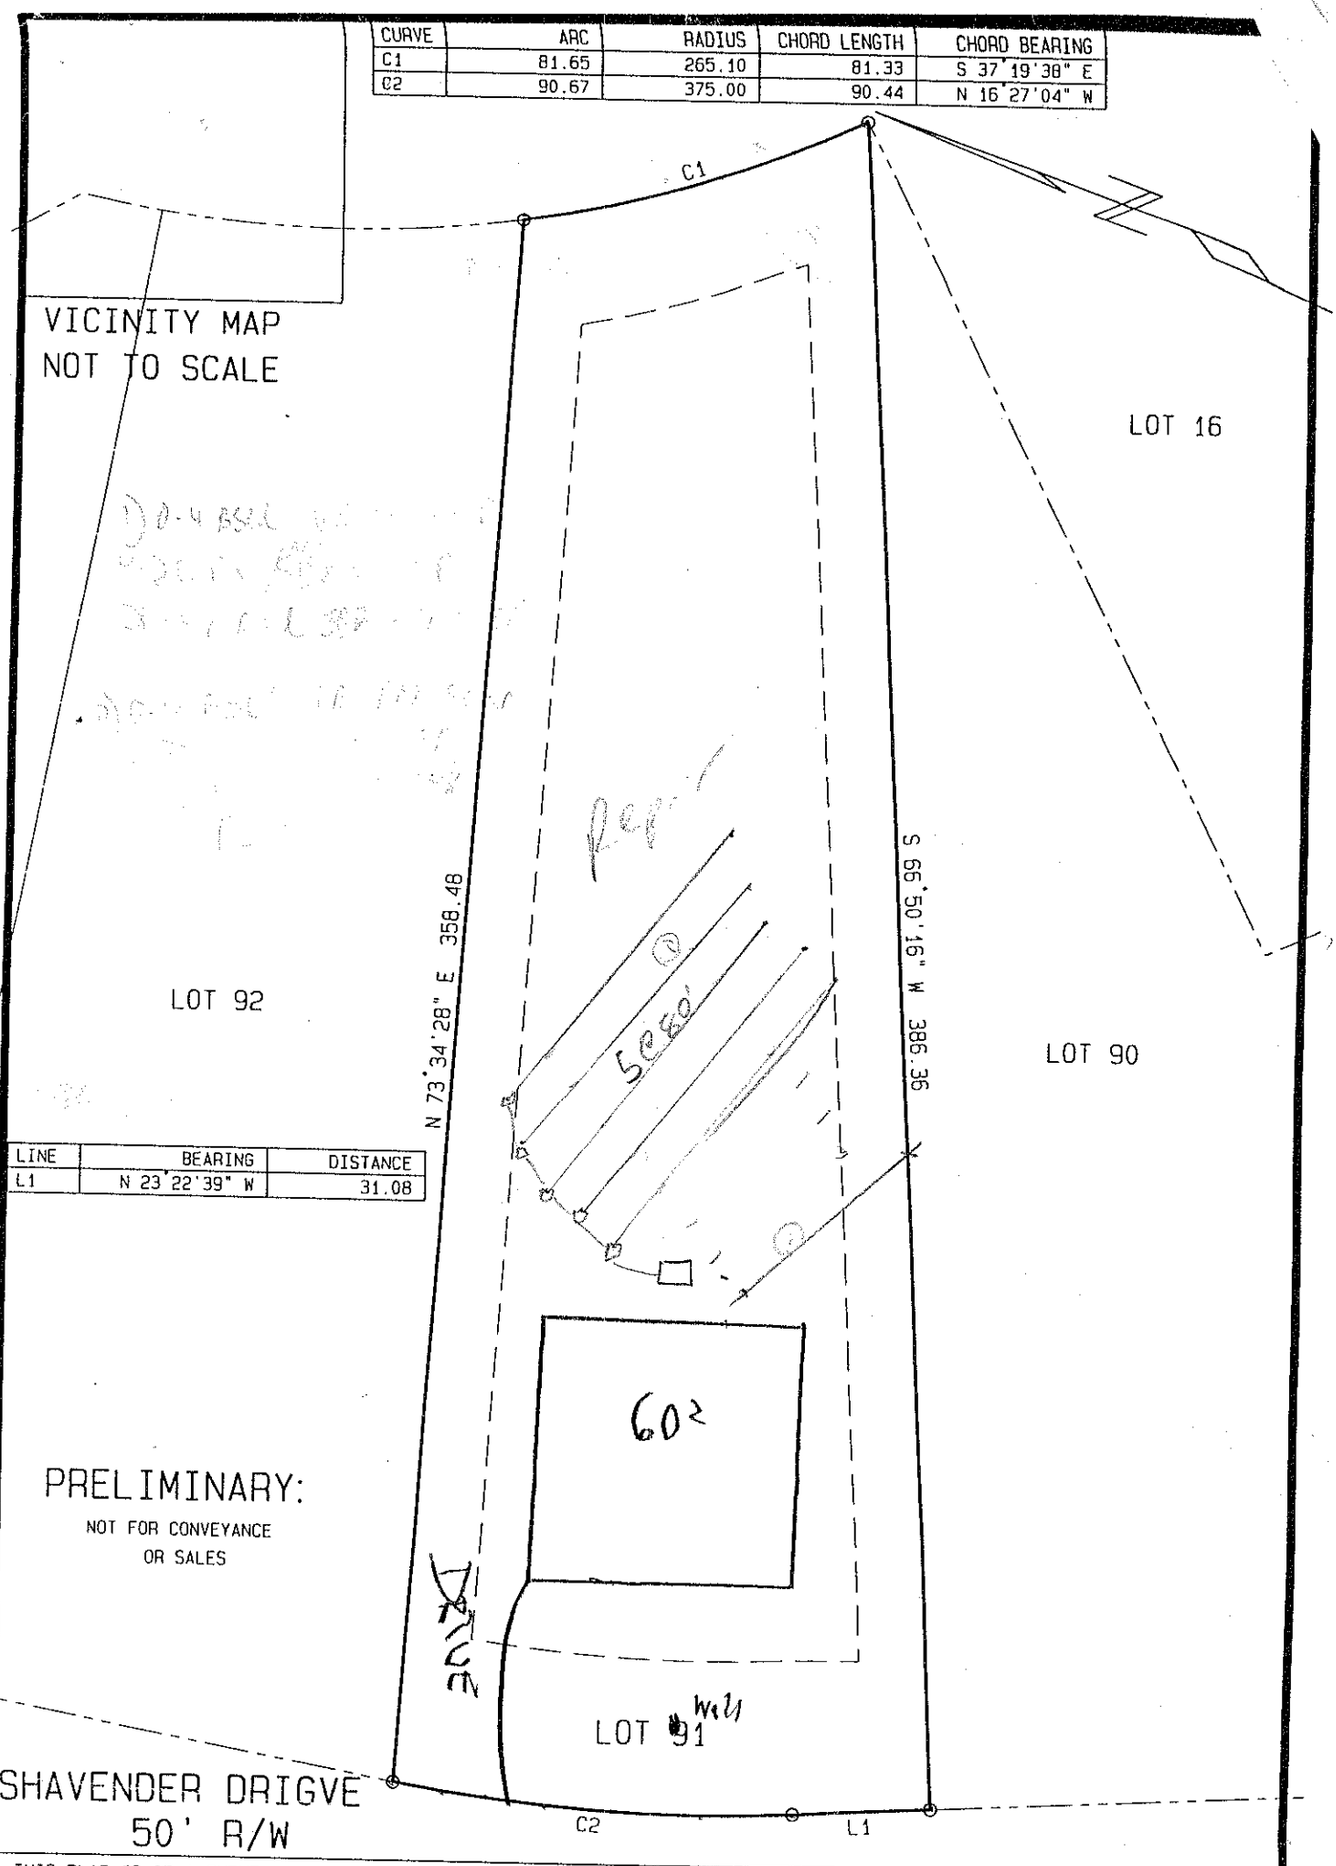

LINE	BEARING	DISTANCE
L1	N 23°22'39" W	31.08

PRELIMINARY:

NOT FOR CONVEYANCE
OR SALES

SHAVENDER DRIGVE
50' R/W

THIS PLAT IS OF A SURVEY OF AN EXISTING PARCEL OR PARCELS OF LAND — NOT FOR RECORDATION

BoM 36 PAGE 10 — DEED BOOK 974 PAGE 889 — IREDELL COUNTY

LOT 91 PHASE TWO SECTION C — SHAVENDER'S BLUFF SUBDIVISION

I HEREBY CERTIFY THAT THIS MAP IS CORRECT AND THAT THE BUILDING FOUNDATION LIES WHOLLY ON THE LOT AND THAT THERE ARE NO ENCROACHMENTS ON SAID LOT EXCEPT AS SHOWN.

SURV'D WCM	DRAWN LYNNIE	CHK'D LHS	JOB #	17 AUGUST 2000	SCALE: 1" = 40'

SULLIVAN SURVEYING
LAND SURVEYORS
1143-D EXECUTIVE CIRCLE
CARY, NORTH CAROLINA 27511
TELEPHONE: 919/ 469-4738

SURVEY FOR:

DAVIDSON TOWNSHIP WAKE COUNTY NORTH CAROLINA