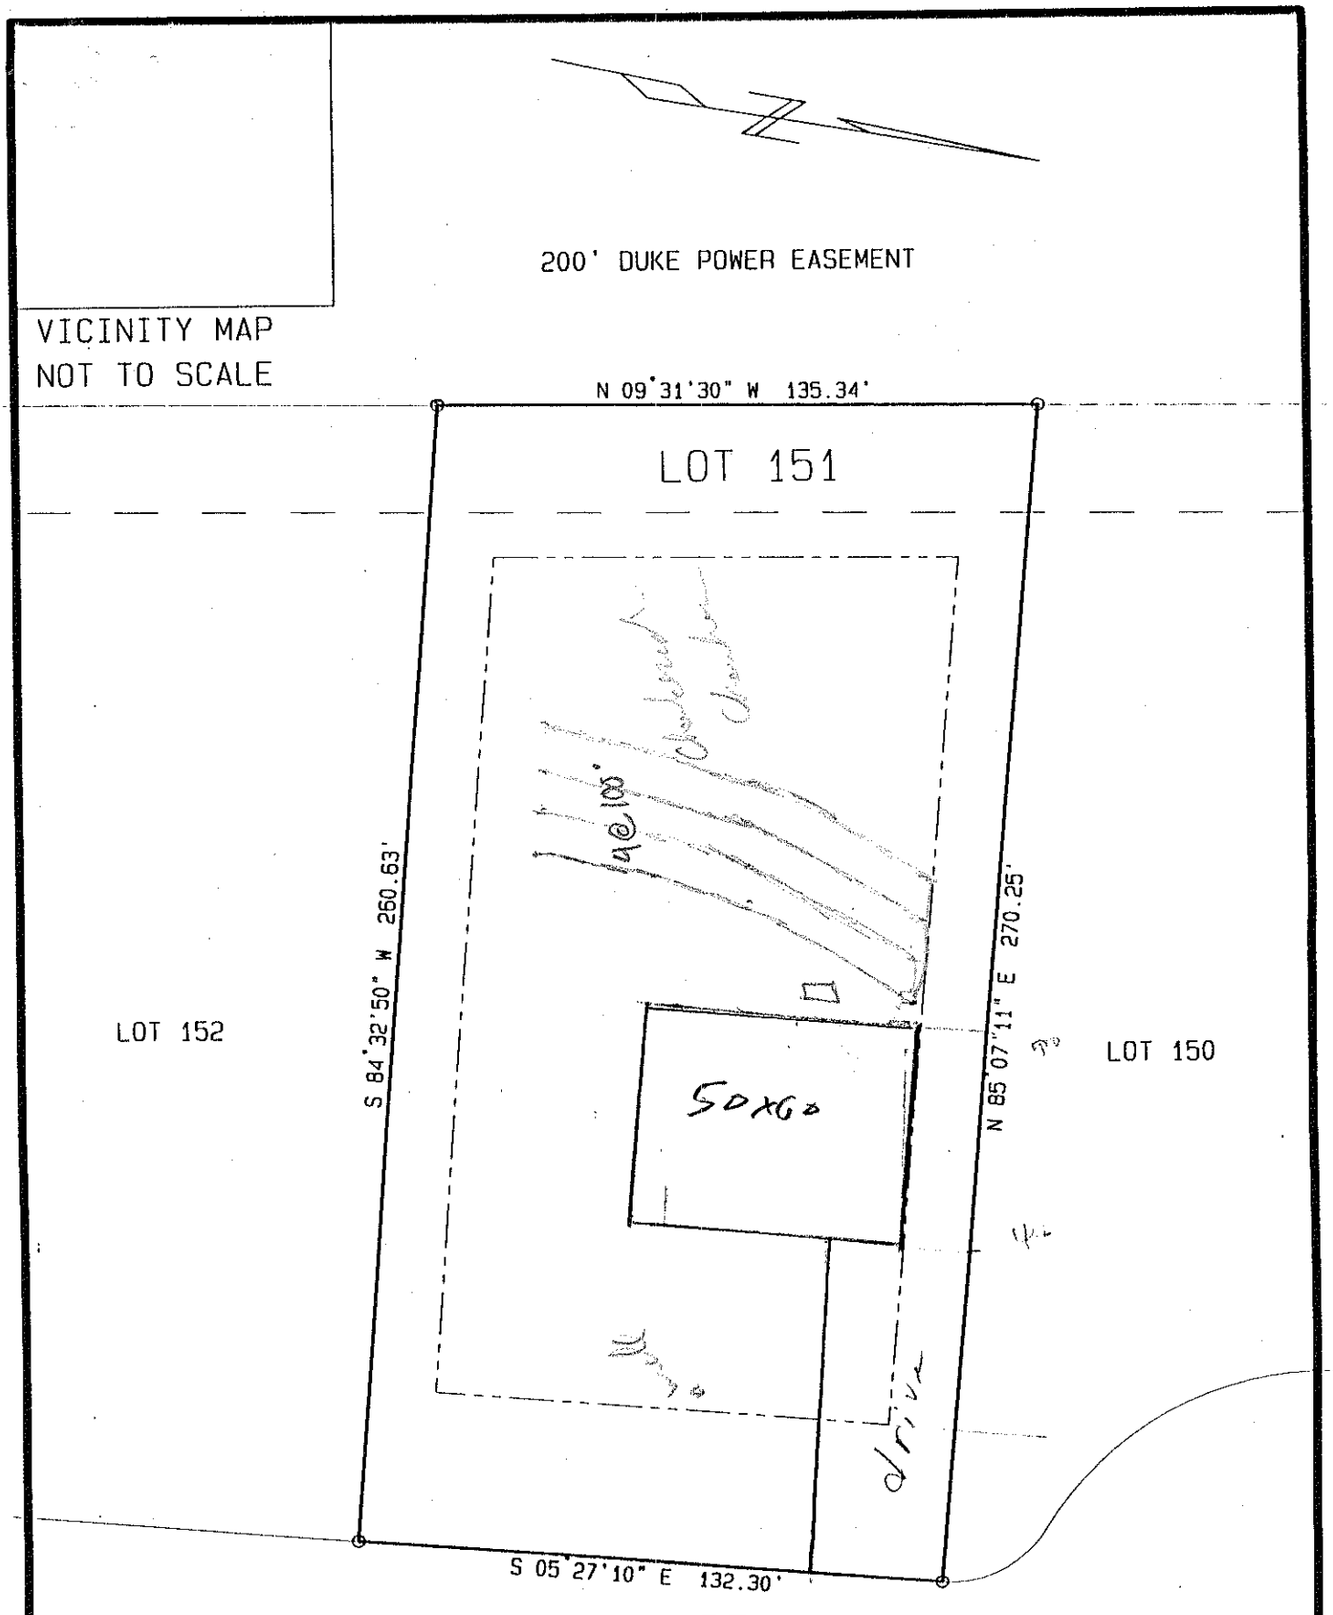


PRELIMINARY:
NOT FOR COMVEYANCE OR SALES

THIS PLAT IS OF A SURVEY OF AN EXISTING PARCEL OR PARCELS OF LAND — NOT FOR RECORDATION

IREDELL COUNTY

LOT 151 PHASE TWO SECTION A — SHAVENDER'S BLUFF SUBDIVISION

I HEREBY CERTIFY THAT THIS MAP IS CORRECT AND THAT THE BUILDING FOUNDATION LIES WHOLLY ON THE LOT AND THAT THERE ARE NO ENCROACHMENTS ON SAID LOT EXCEPT AS SHOWN.

SURV'D WCM	DRAWN LYNNIE	CHK'D.LHS	JOB #	13 JUNE 1997	SCALE: 1" = 40'

LEONARD H. SULLIVAN, JR.
LAND SURVEYOR
1143-D EXECUTIVE CIRCLE
CARY, NORTH CAROLINA 27511
TELEPHONE: 919/ 469-4738

SURVEY FOR: