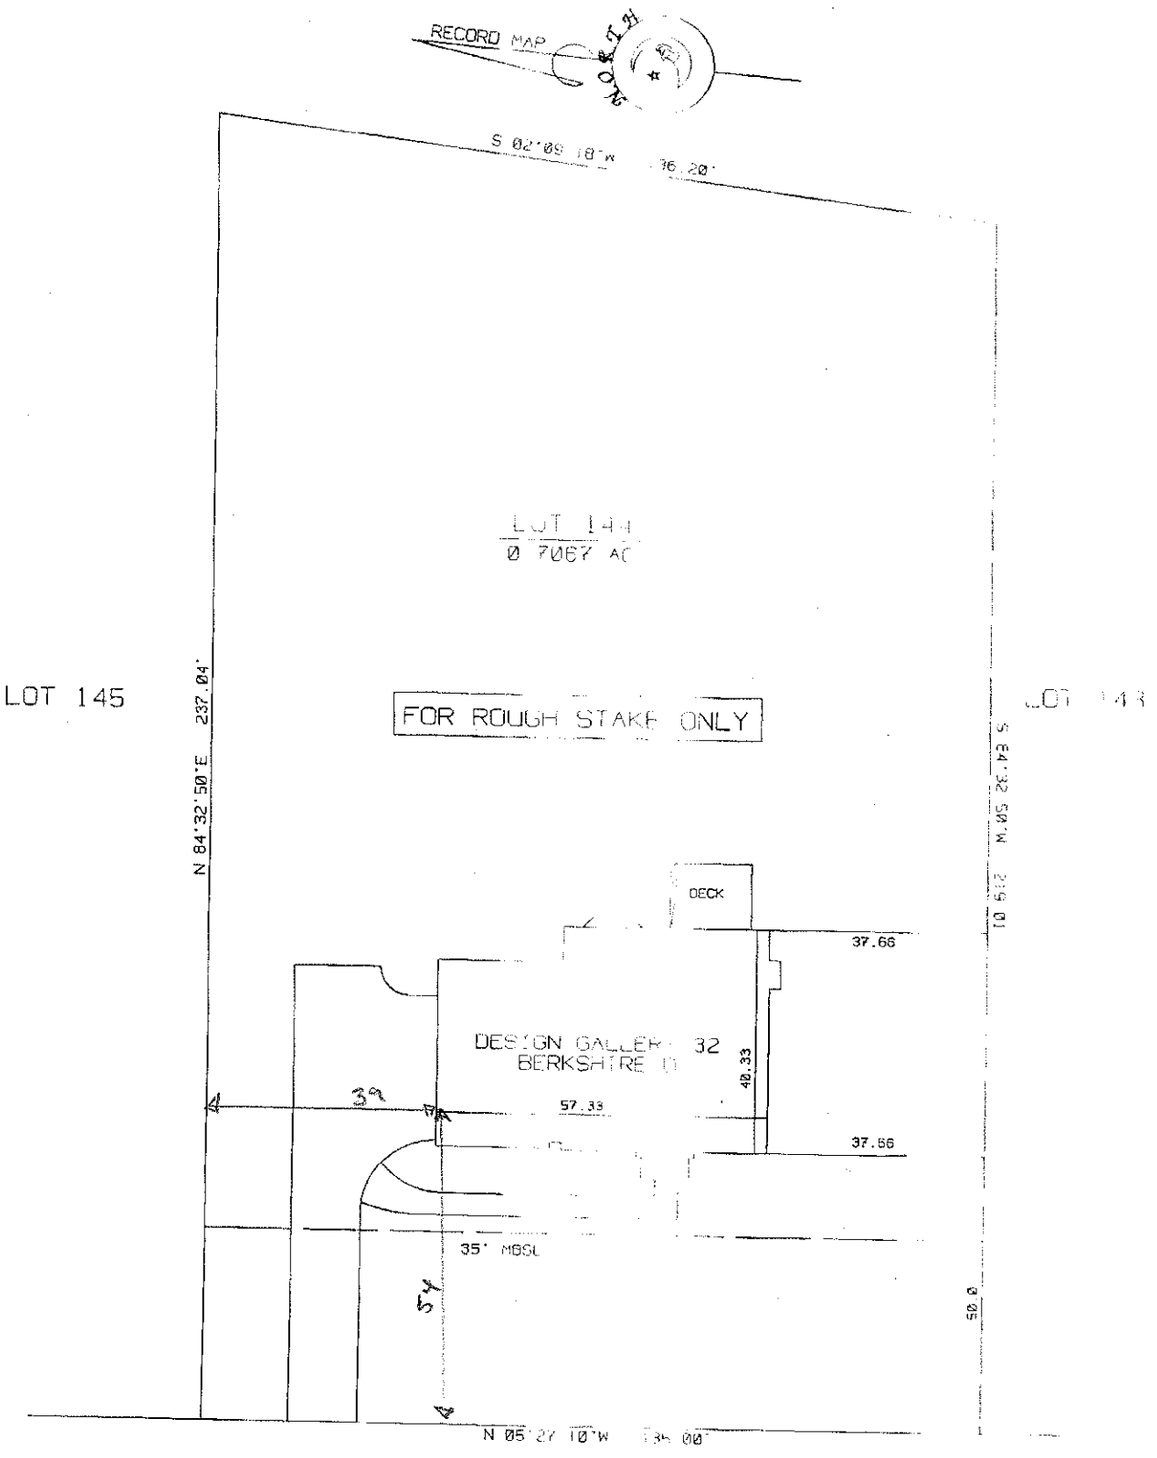


NOTE: U.G. UTILITIES IN AREA SERVING OTHER PROPERTIES THIS PROPERTY MAY BE SUBJECT TO ANY EASEMENTS AND/OR RIGHTS-OF-WAY OF RECORD

IPF - IRON PIN FOUND
IPS - IRON PIN SET
BC - BACK OF CURB
CM - CONCRETE MONUMENT
PSDE - PUBLIC STORM DRAIN EASEMENT
S.T. - SIGHT TRIANGLE

SCALE: 1" = 30'

0 15 30 45 50

PLOT PLAN

OF

138 DOBBIN LANE

LOT 144 OF SHAVENDER'S BLUFF PHASE 2 SECTION A

DAVIDSON TOWNSHIP, IREDELL COUNTY, N.C.

PROPERTY OF

MAP RECORDED IN BOOK 28

AT PAGE 37

DAVID J. DILLS PLS
13924 J. IDLEWILD RD
MATTHEWS, NC 28105
PHONE (704) 814-7862