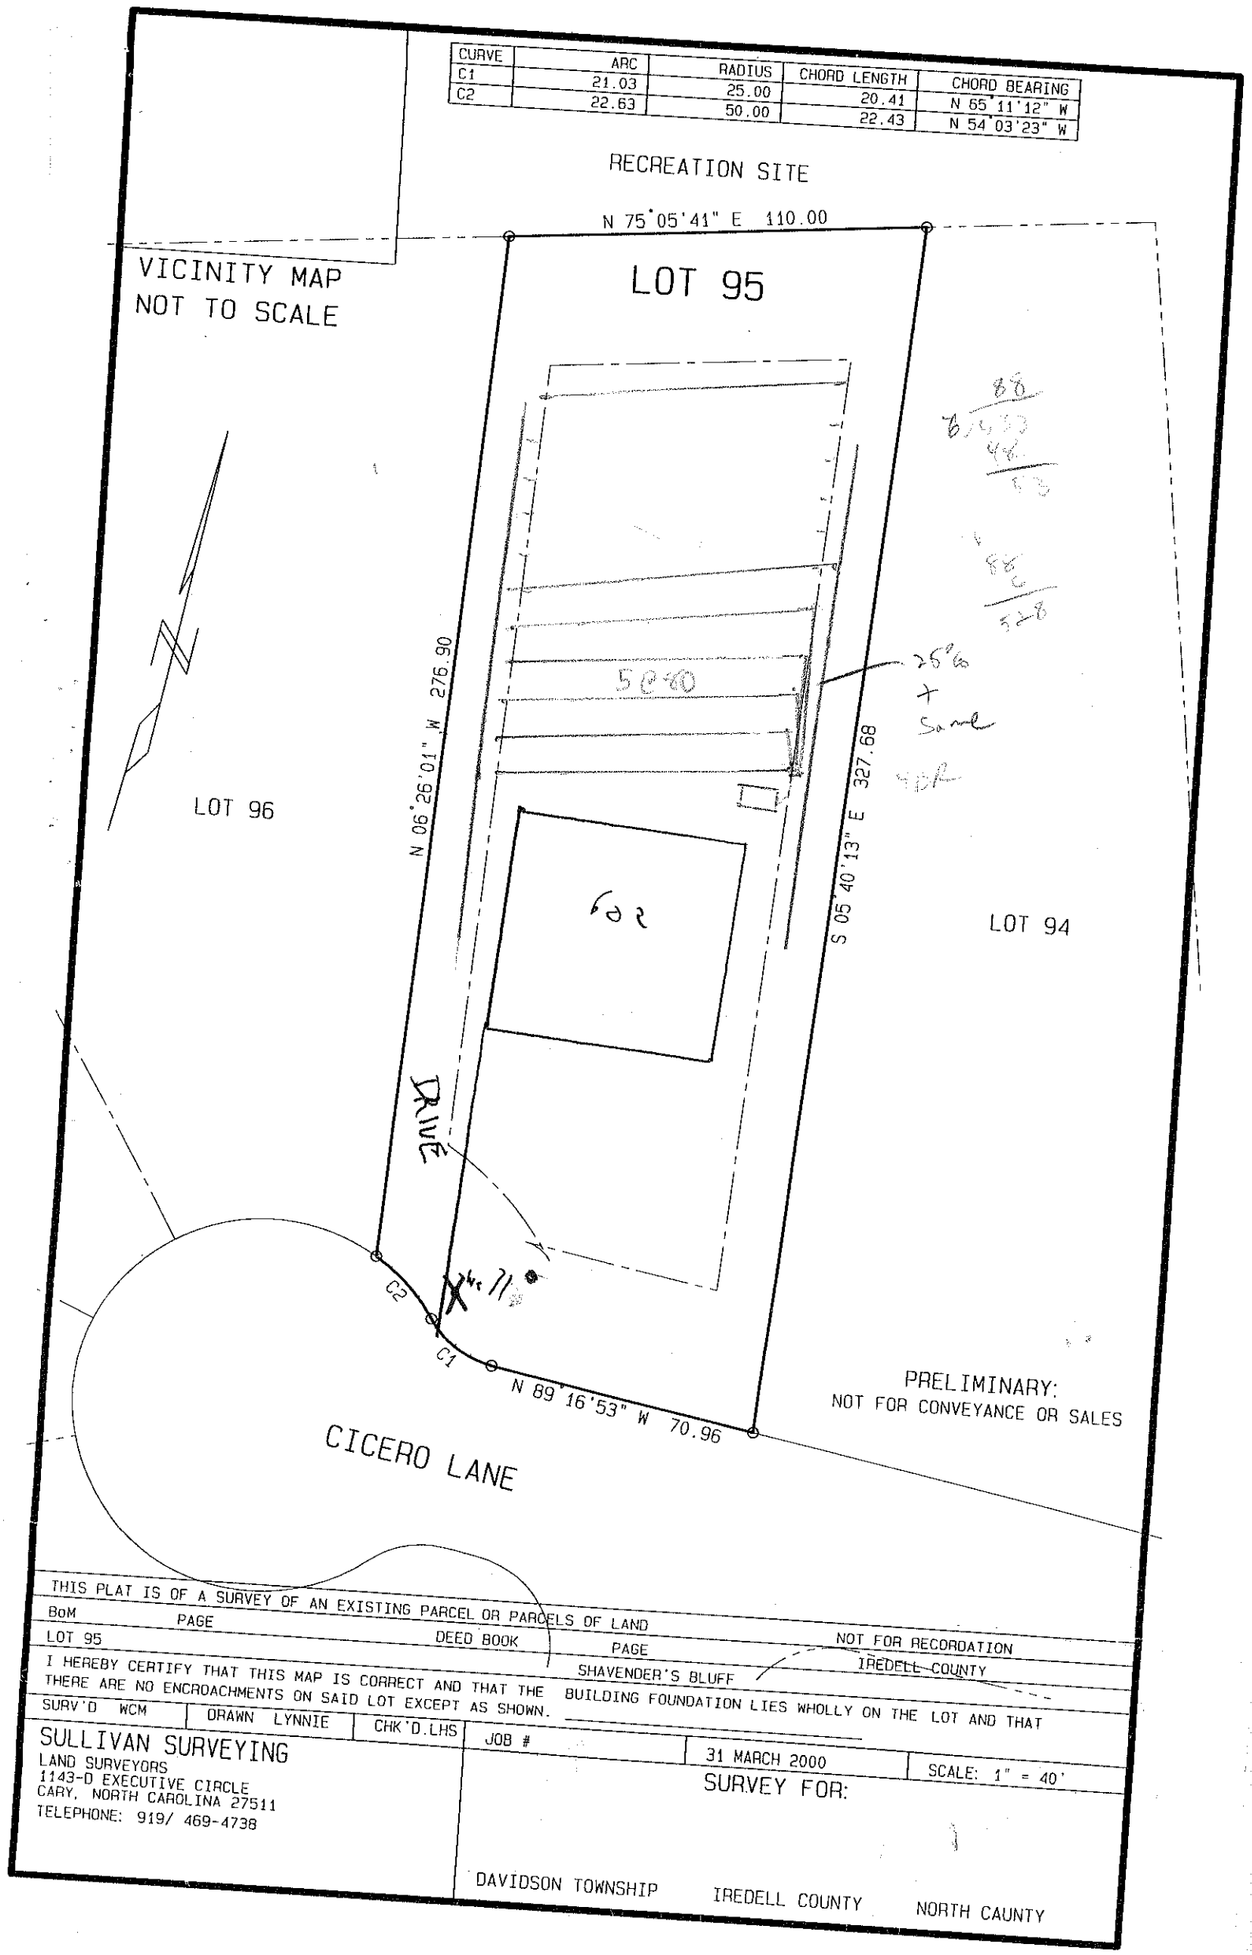

CURVE | ARC | RADIUS | CHORD LENGTH | CHORD BEARING
C1 | 21.03 | 25.00 | 20.41 | N 65°11'12" W
C2 | 22.63 | 50.00 | 22.43 | N 54°03'23" W
RECREATION SITE
N 75°05'41" E 110.00
VICINITY MAP
NOT TO SCALE
LOT 95
LOT 96
LOT 94
N 06°26'01" W 276.90
S 05°40'13" E 327.68
DRIVE
C2
C1
N 89°16'53" W 70.96
CICERO LANE
PRELIMINARY:
NOT FOR CONVEYANCE OR SALES
THIS PLAT IS OF A SURVEY OF AN EXISTING PARCEL OR PARCELS OF LAND
BoM PAGE DEED BOOK PAGE NOT FOR RECORDATION
LOT 95 SHAVENDER'S BLUFF IREDELL COUNTY
I HEREBY CERTIFY THAT THIS MAP IS CORRECT AND THAT THE BUILDING FOUNDATION LIES WHOLLY ON THE LOT AND THAT THERE ARE NO ENCROACHMENTS ON SAID LOT EXCEPT AS SHOWN.
SURV'D WCM | DRAWN LYNNIE | CHK'D LHS | JOB # | 31 MARCH 2000 | SCALE: 1" = 40'
SULLIVAN SURVEYING
LAND SURVEYORS
1143-D EXECUTIVE CIRCLE
CARY, NORTH CAROLINA 27511
TELEPHONE: 919/ 469-4738
SURVEY FOR:
DAVIDSON TOWNSHIP IREDELL COUNTY NORTH CAUNTY