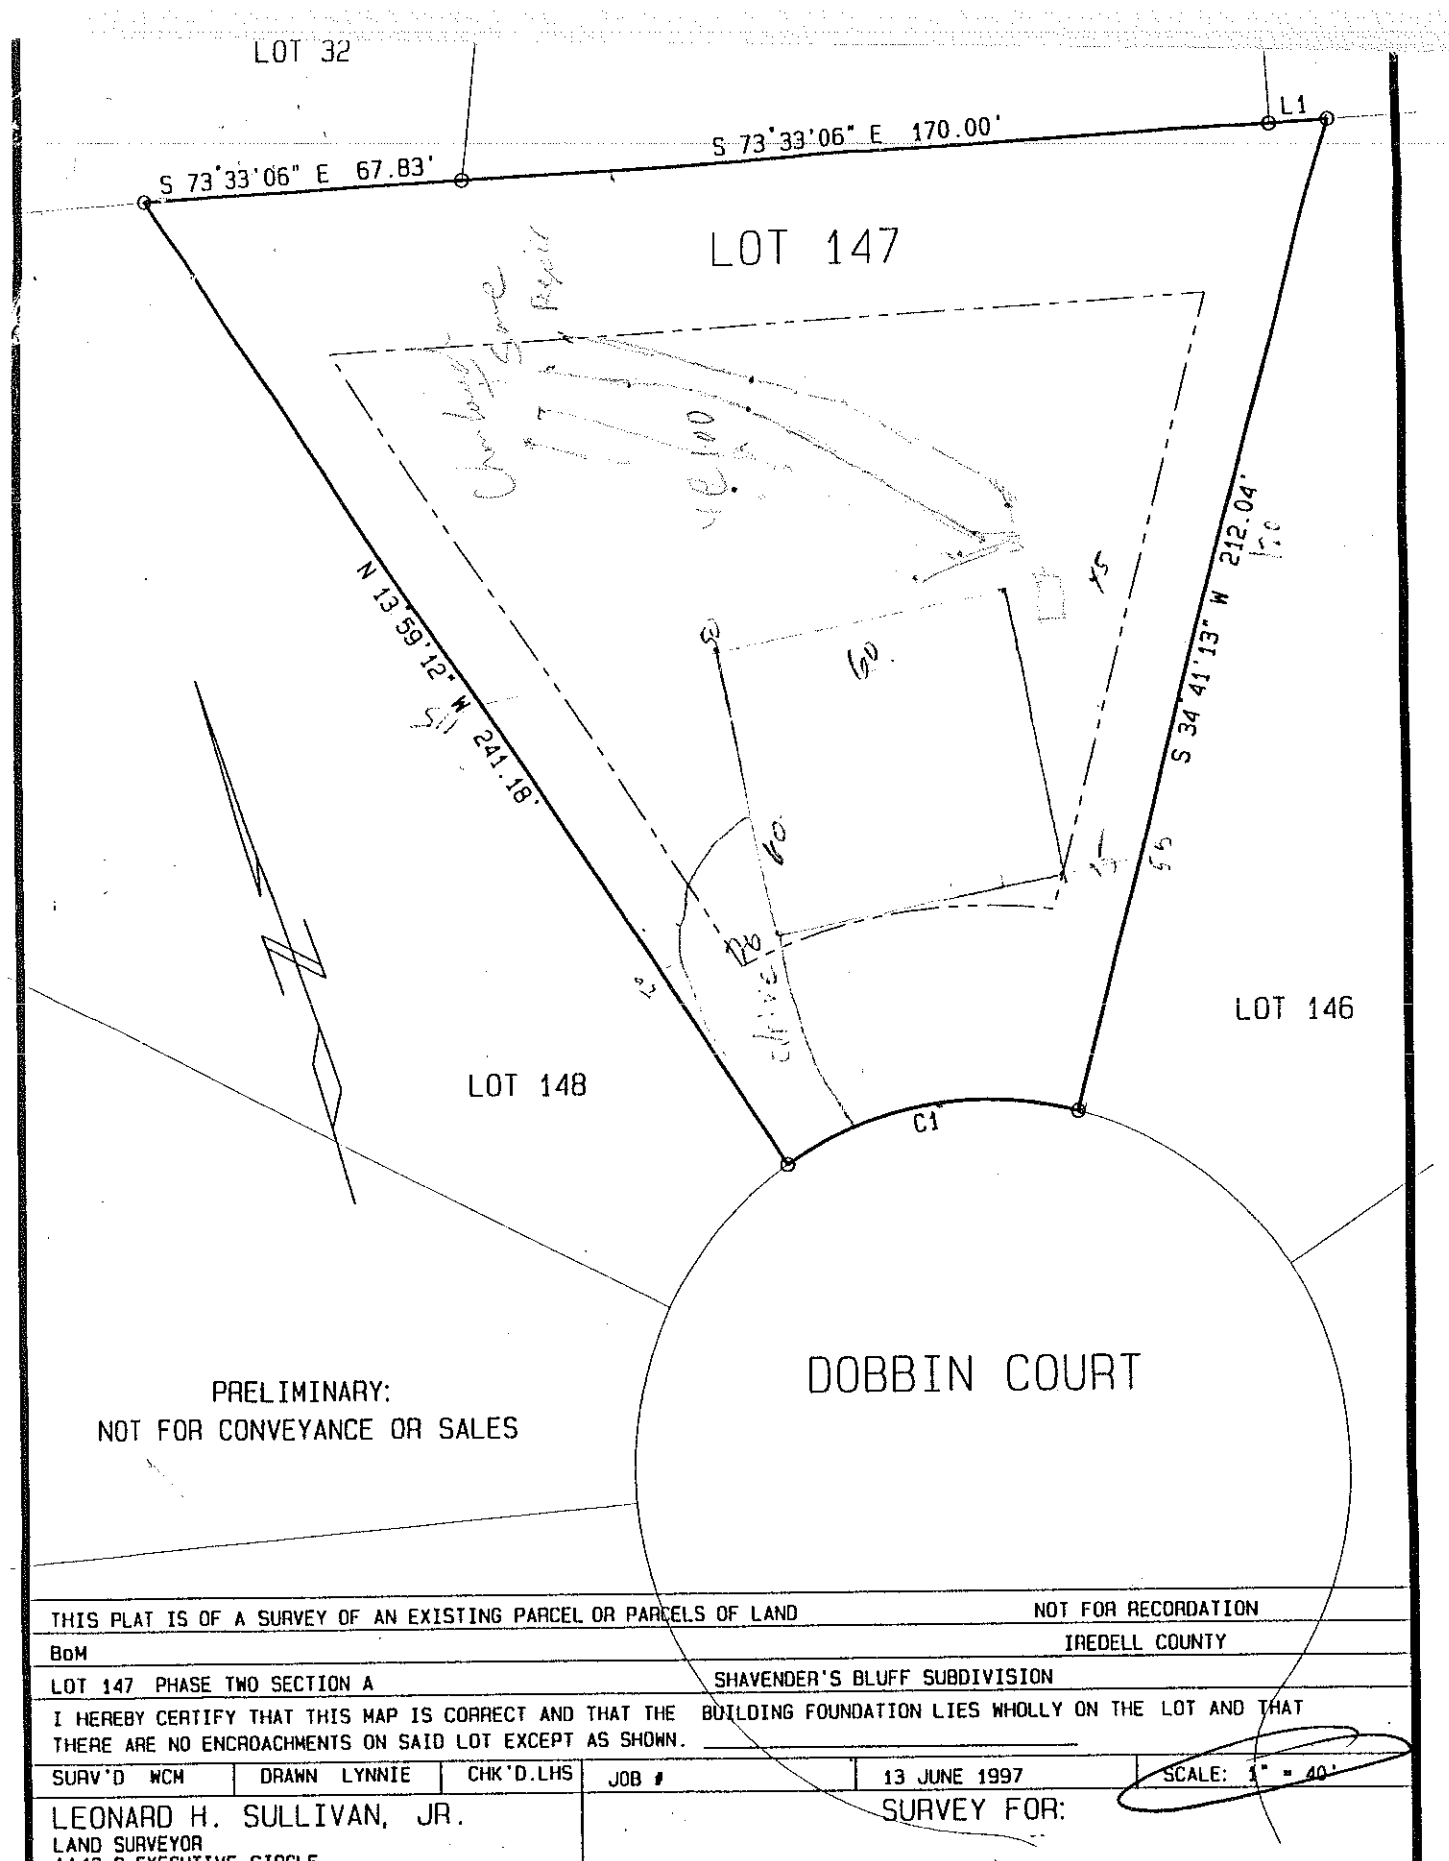


PRELIMINARY:
NOT FOR CONVEYANCE OR SALES

THIS PLAT IS OF A SURVEY OF AN EXISTING PARCEL OR PARCELS OF LAND — NOT FOR RECORDATION

BoM — IREDELL COUNTY

LOT 147 PHASE TWO SECTION A — SHAVENDER'S BLUFF SUBDIVISION

I HEREBY CERTIFY THAT THIS MAP IS CORRECT AND THAT THE BUILDING FOUNDATION LIES WHOLLY ON THE LOT AND THAT THERE ARE NO ENCROACHMENTS ON SAID LOT EXCEPT AS SHOWN. _____

SURV'D WCH	DRAWN LYNNIE	CHK'D.LHS	JOB #	13 JUNE 1997	SCALE: 1" = 40'

LEONARD H. SULLIVAN, JR.
LAND SURVEYOR
1143-D EXECUTIVE CIRCLE
CARY, NORTH CAROLINA 27511
TELEPHONE: 919/ 469-4738

SURVEY FOR: