

Acknowledgement Of
Plans Submittal ONLY!

Date 12/4/03

Date 12/4/03

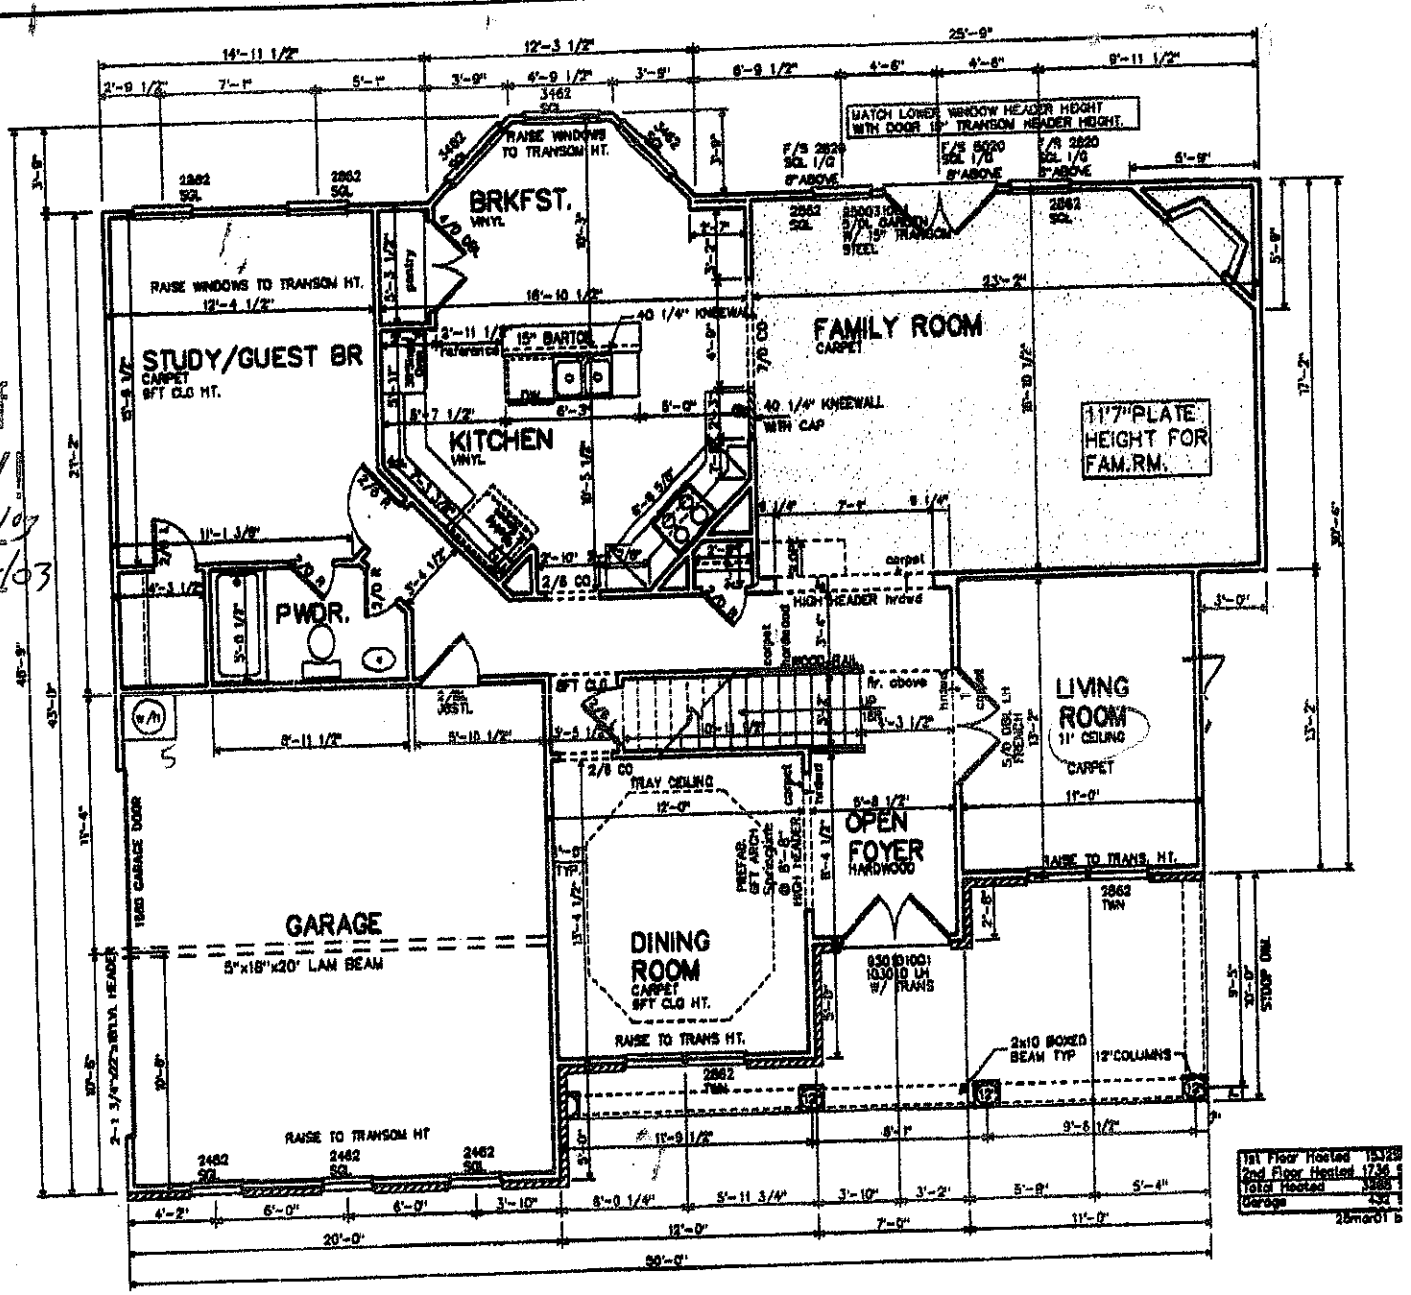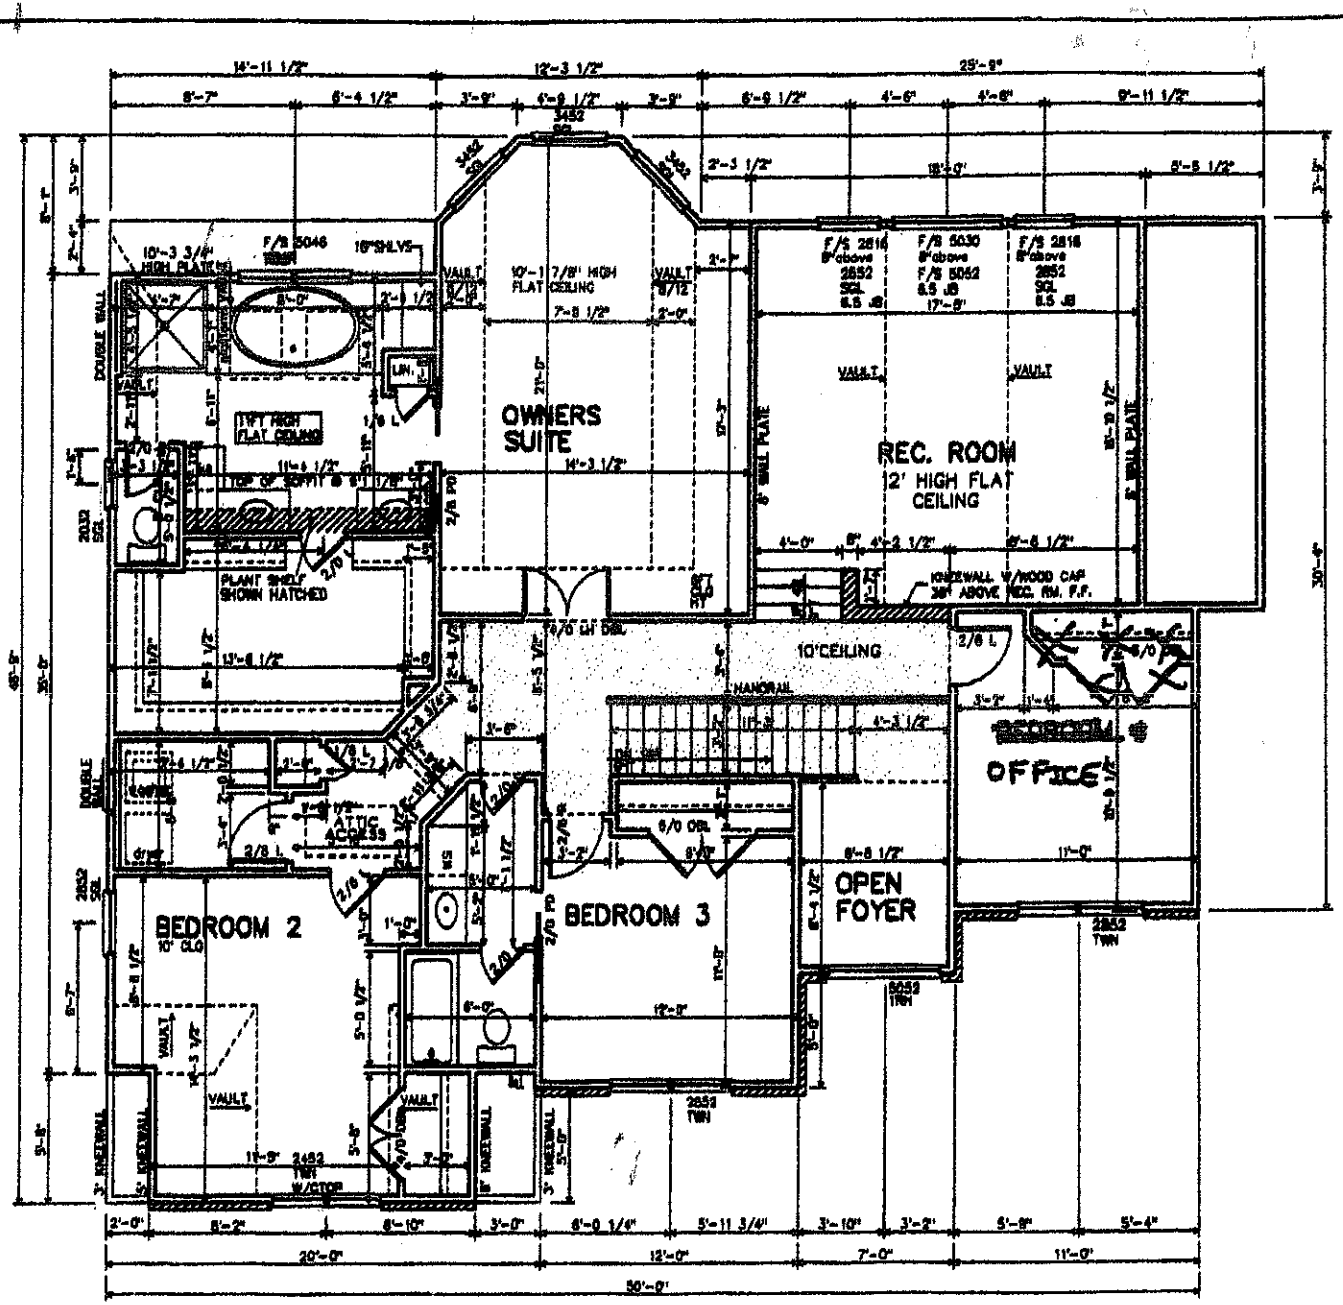


OWNERS SUITE
REC. ROOM
12' HIGH FLAT CEILING
BEDROOM 2
BEDROOM 3
OPEN FOYER
OFFICE
10'CEILING
11FT HIGH FLAT CEILING
PLANT SHELF SHOWN HATCHED
ATTIC ACCESS
VAULT
14'-11 1/2"
12'-3 1/2"
25'-9"
50'-0"