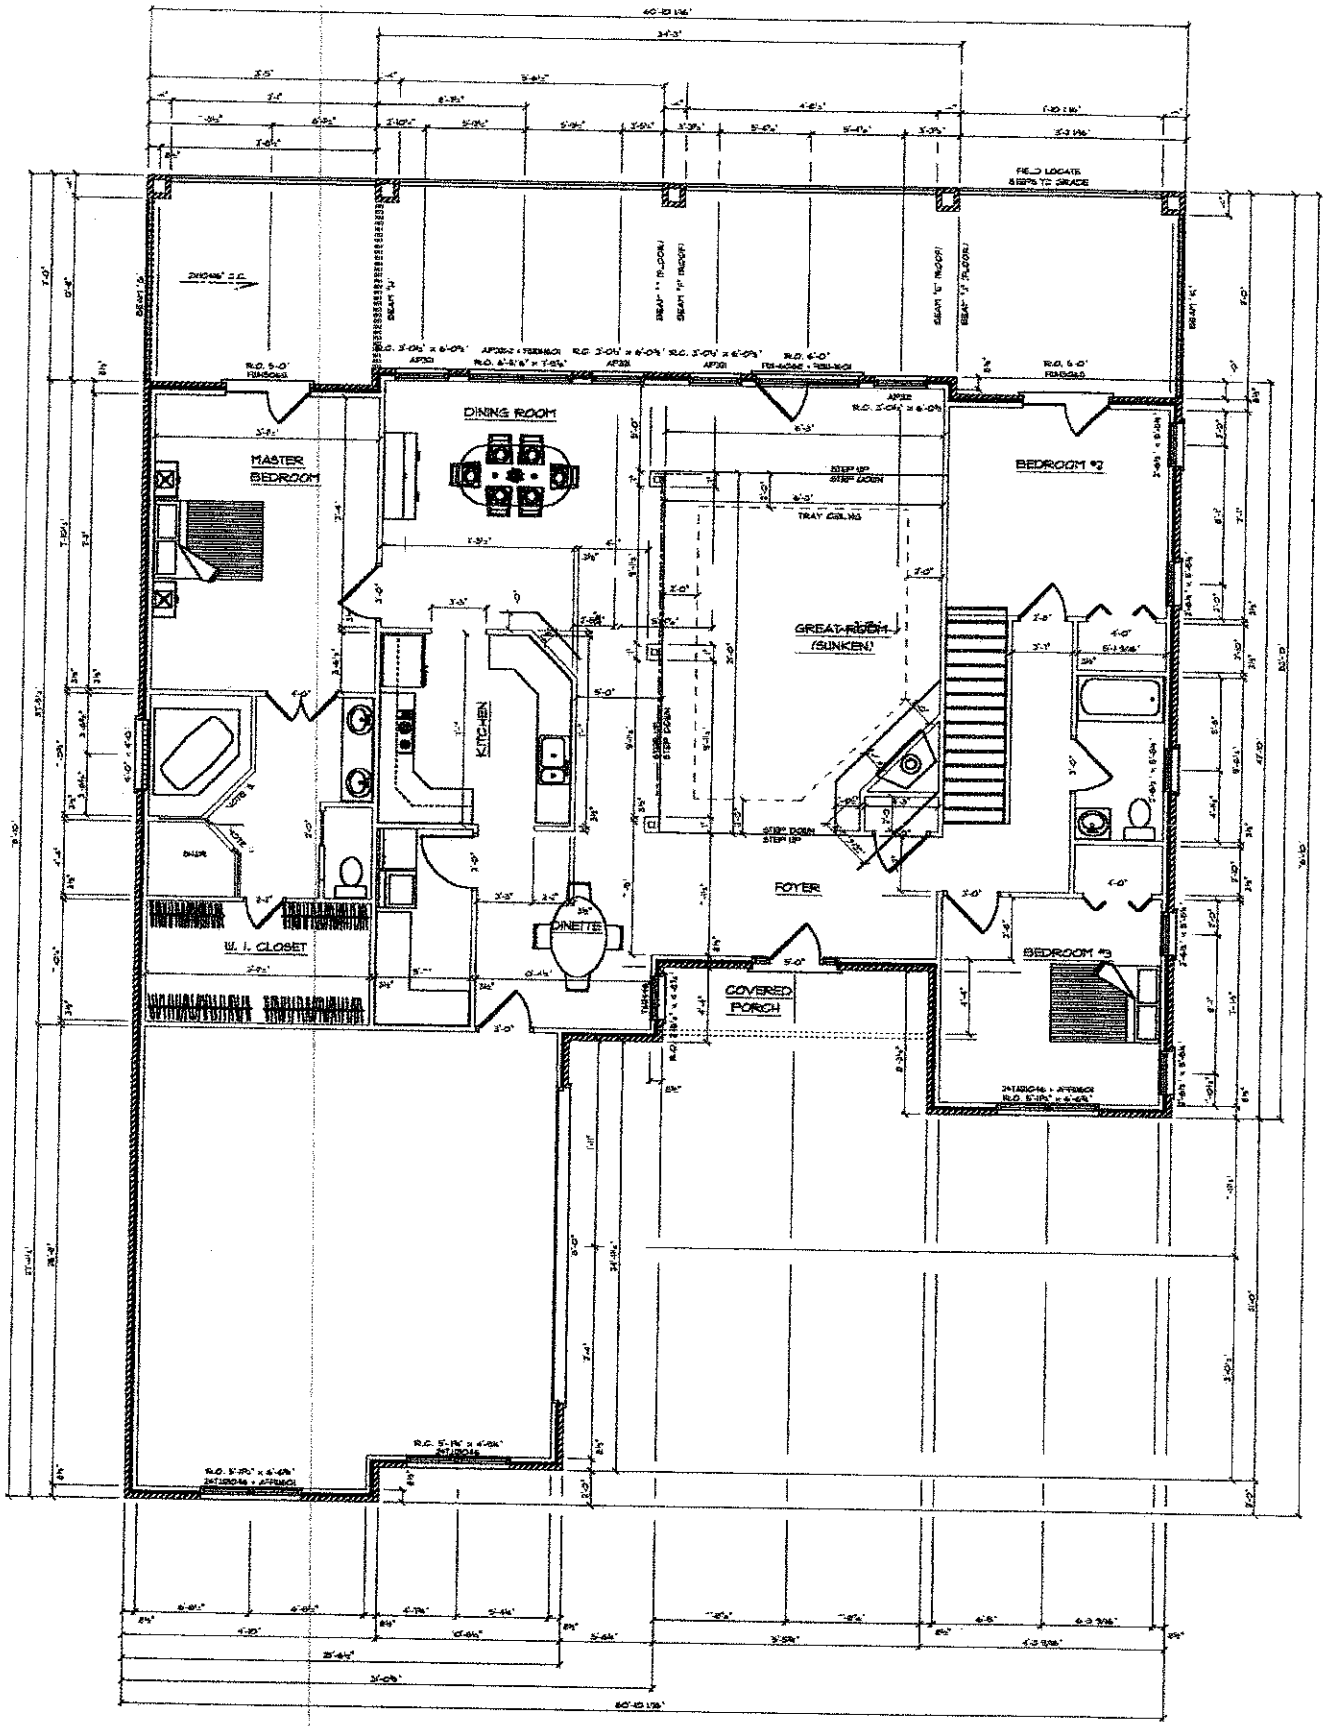
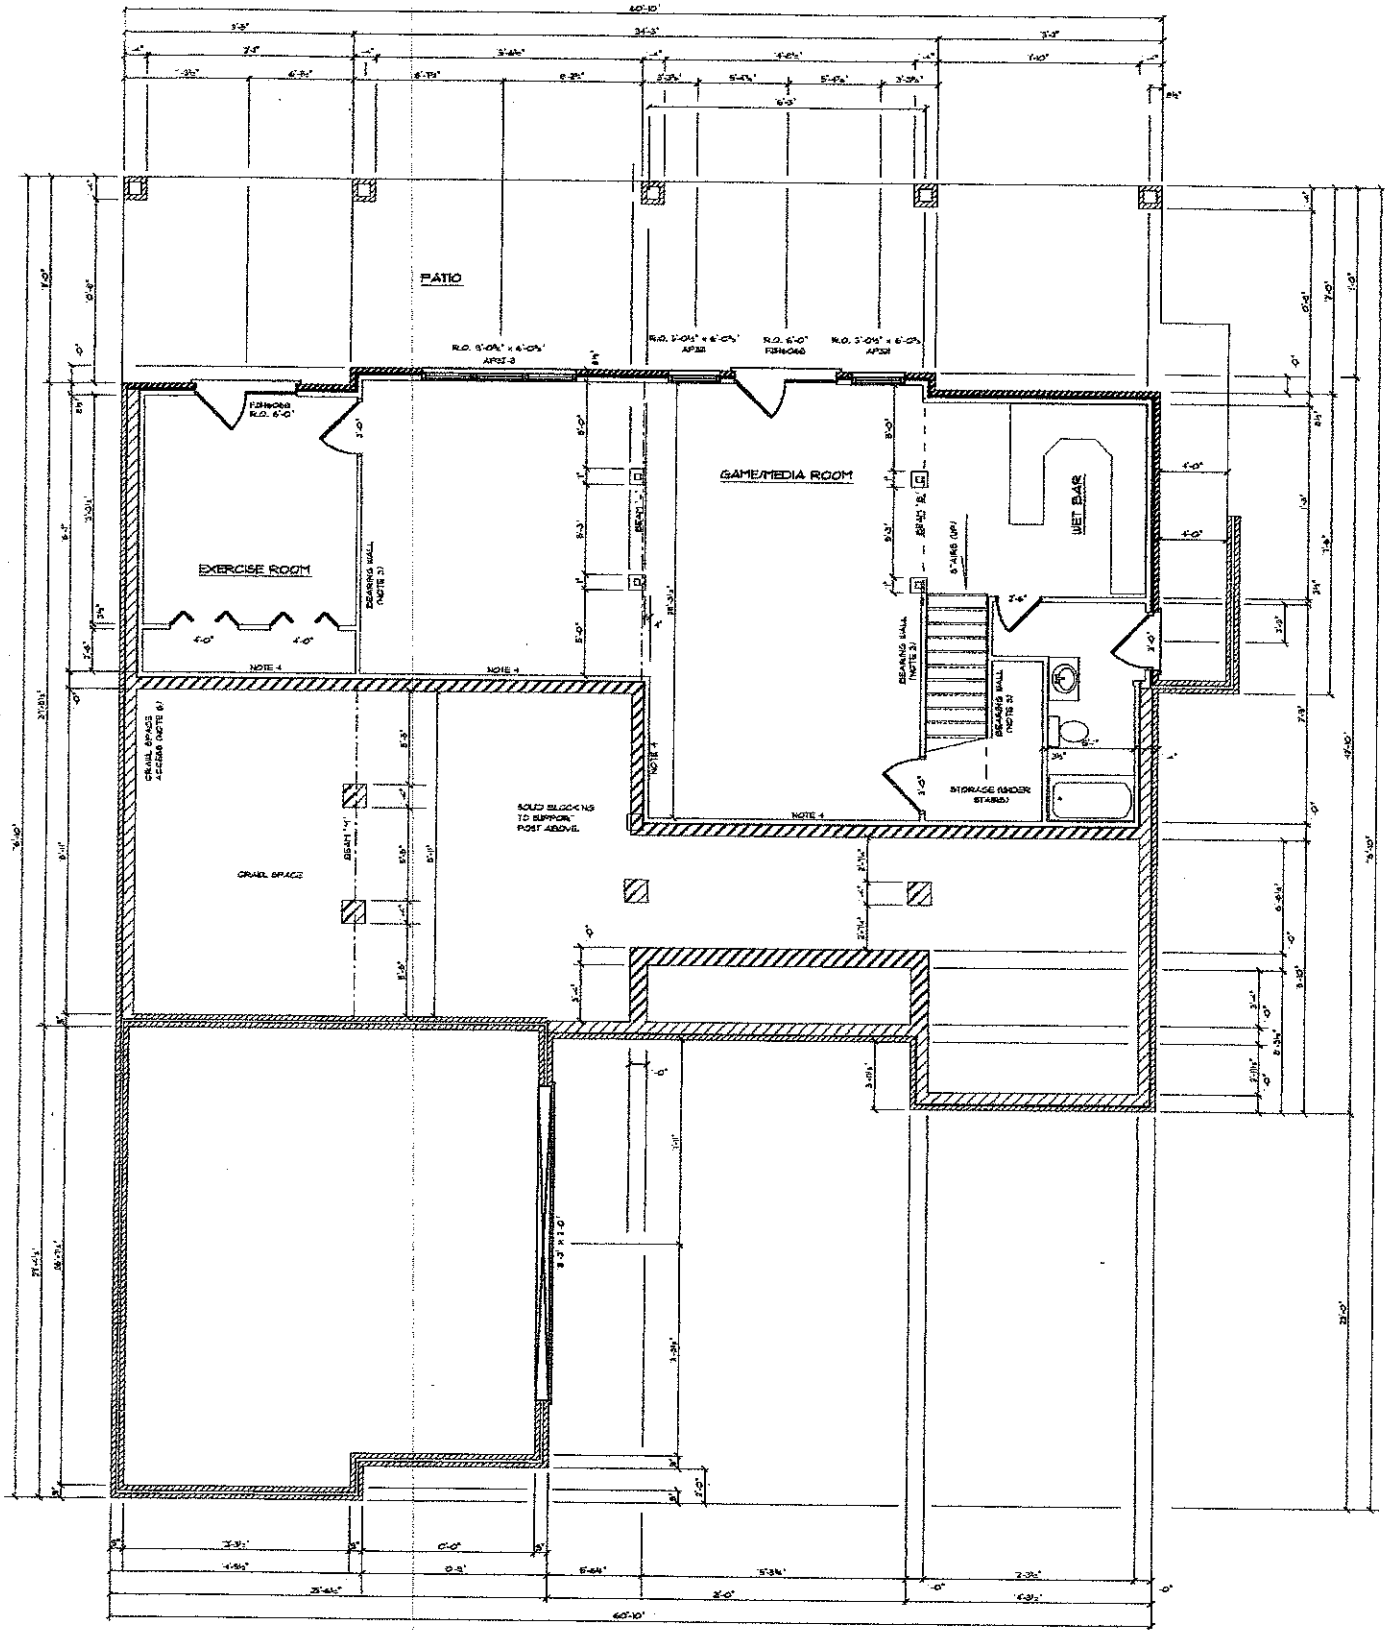

DINING ROOM
MASTER BEDROOM
BEDROOM #2
GREAT ROOM (SUNKEN)
KITCHEN
DINETTE
FOYER
W. I. CLOSET
COVERED PORCH
BEDROOM #3



BASEMENT PLAN

COPYRIGHT 2003, GLEN FRICK, DENVER, NC