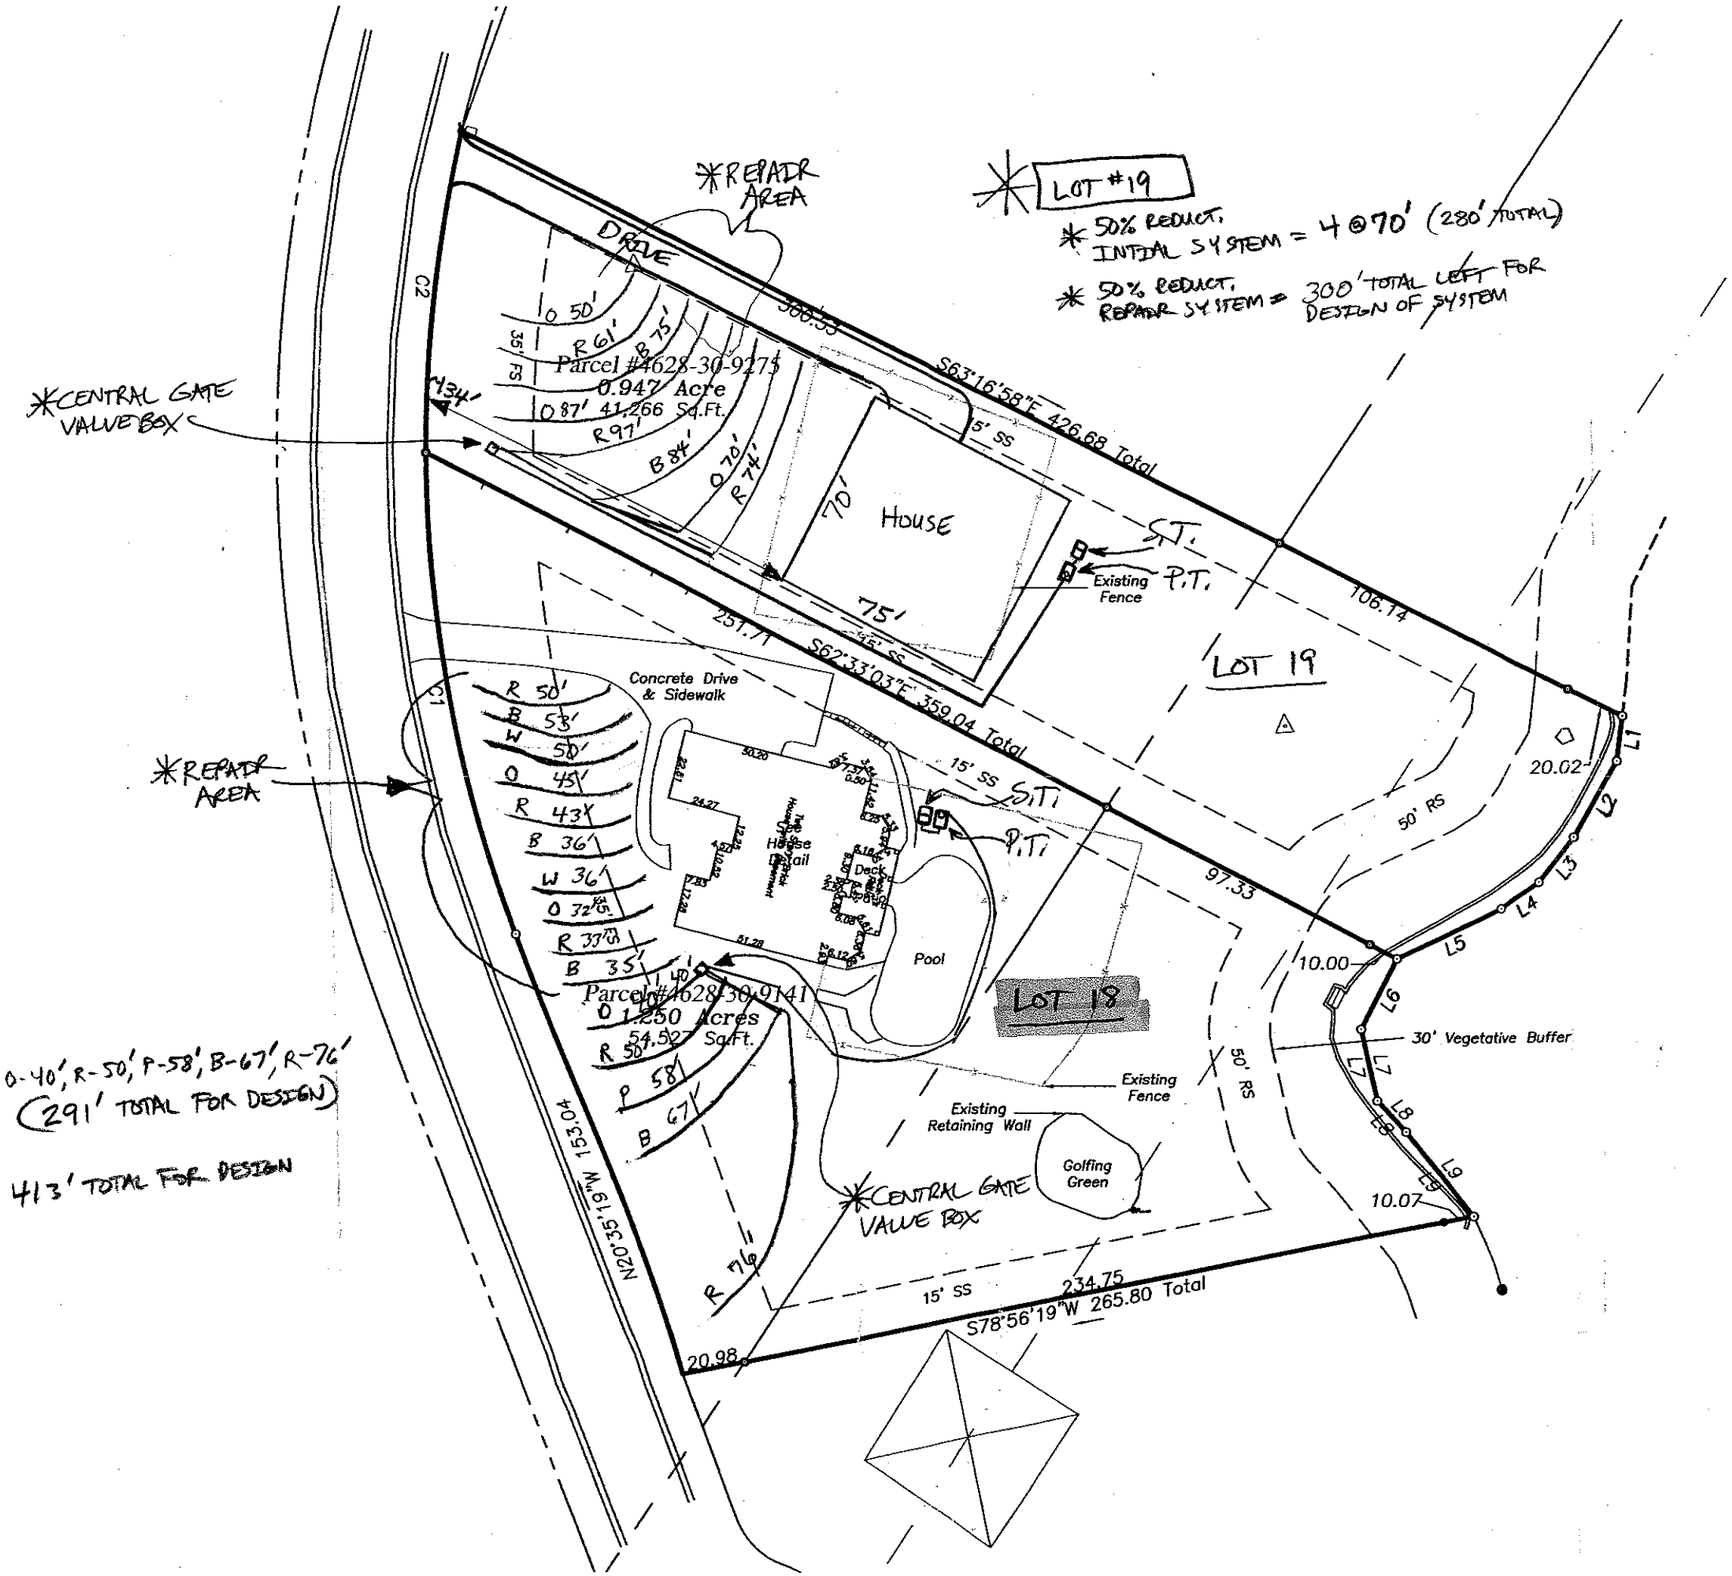


LOT #18

* 50% REDUCT. INITIAL SYSTEM = O-40', R-50', P-58', B-67', R-76' (291' TOTAL FOR DESIGN)

* 50% REDUCT. REPAIR SYSTEM = 413' TOTAL FOR DESIGN