
LOT 19

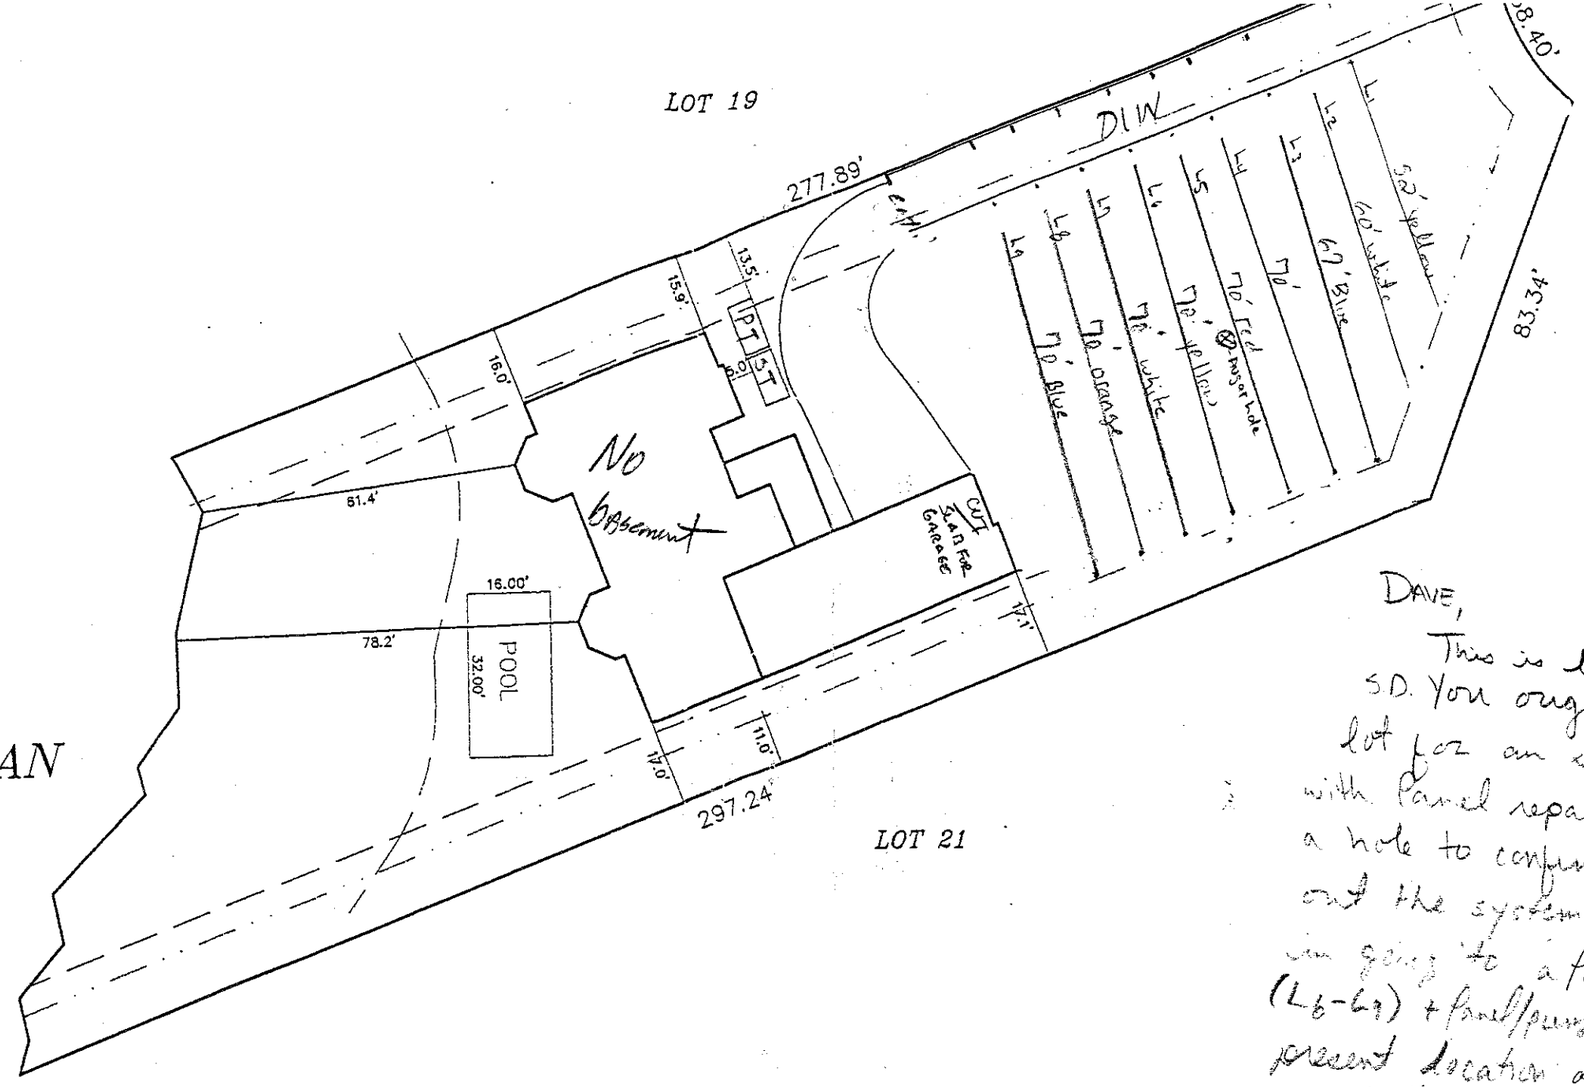

LAKE NORMAN

LOT 21

DAVE,

This is lot 20 on Camp Lane / Pinnacle S.D. You originally permitted this lot for an elevated elevated system with Panel repair. We visited the site augered a hole to confirm Panel soil depth and dug out the system. We found we possible can going to a Panel/Pump for the elevated system (L6-L9) + Panel/pump repair (L1-L5 = 311') If the present location of the tanks becomes a problem, they can be relocated to the back of the house. We would like authorization to construct if possible. If you have any questions please call Frank Lynn 663-6905

GRAPHIC SCALE

30 0 15 30 60 120

(IN FEET)
1 inch = 30 ft.

JOB NAME: