
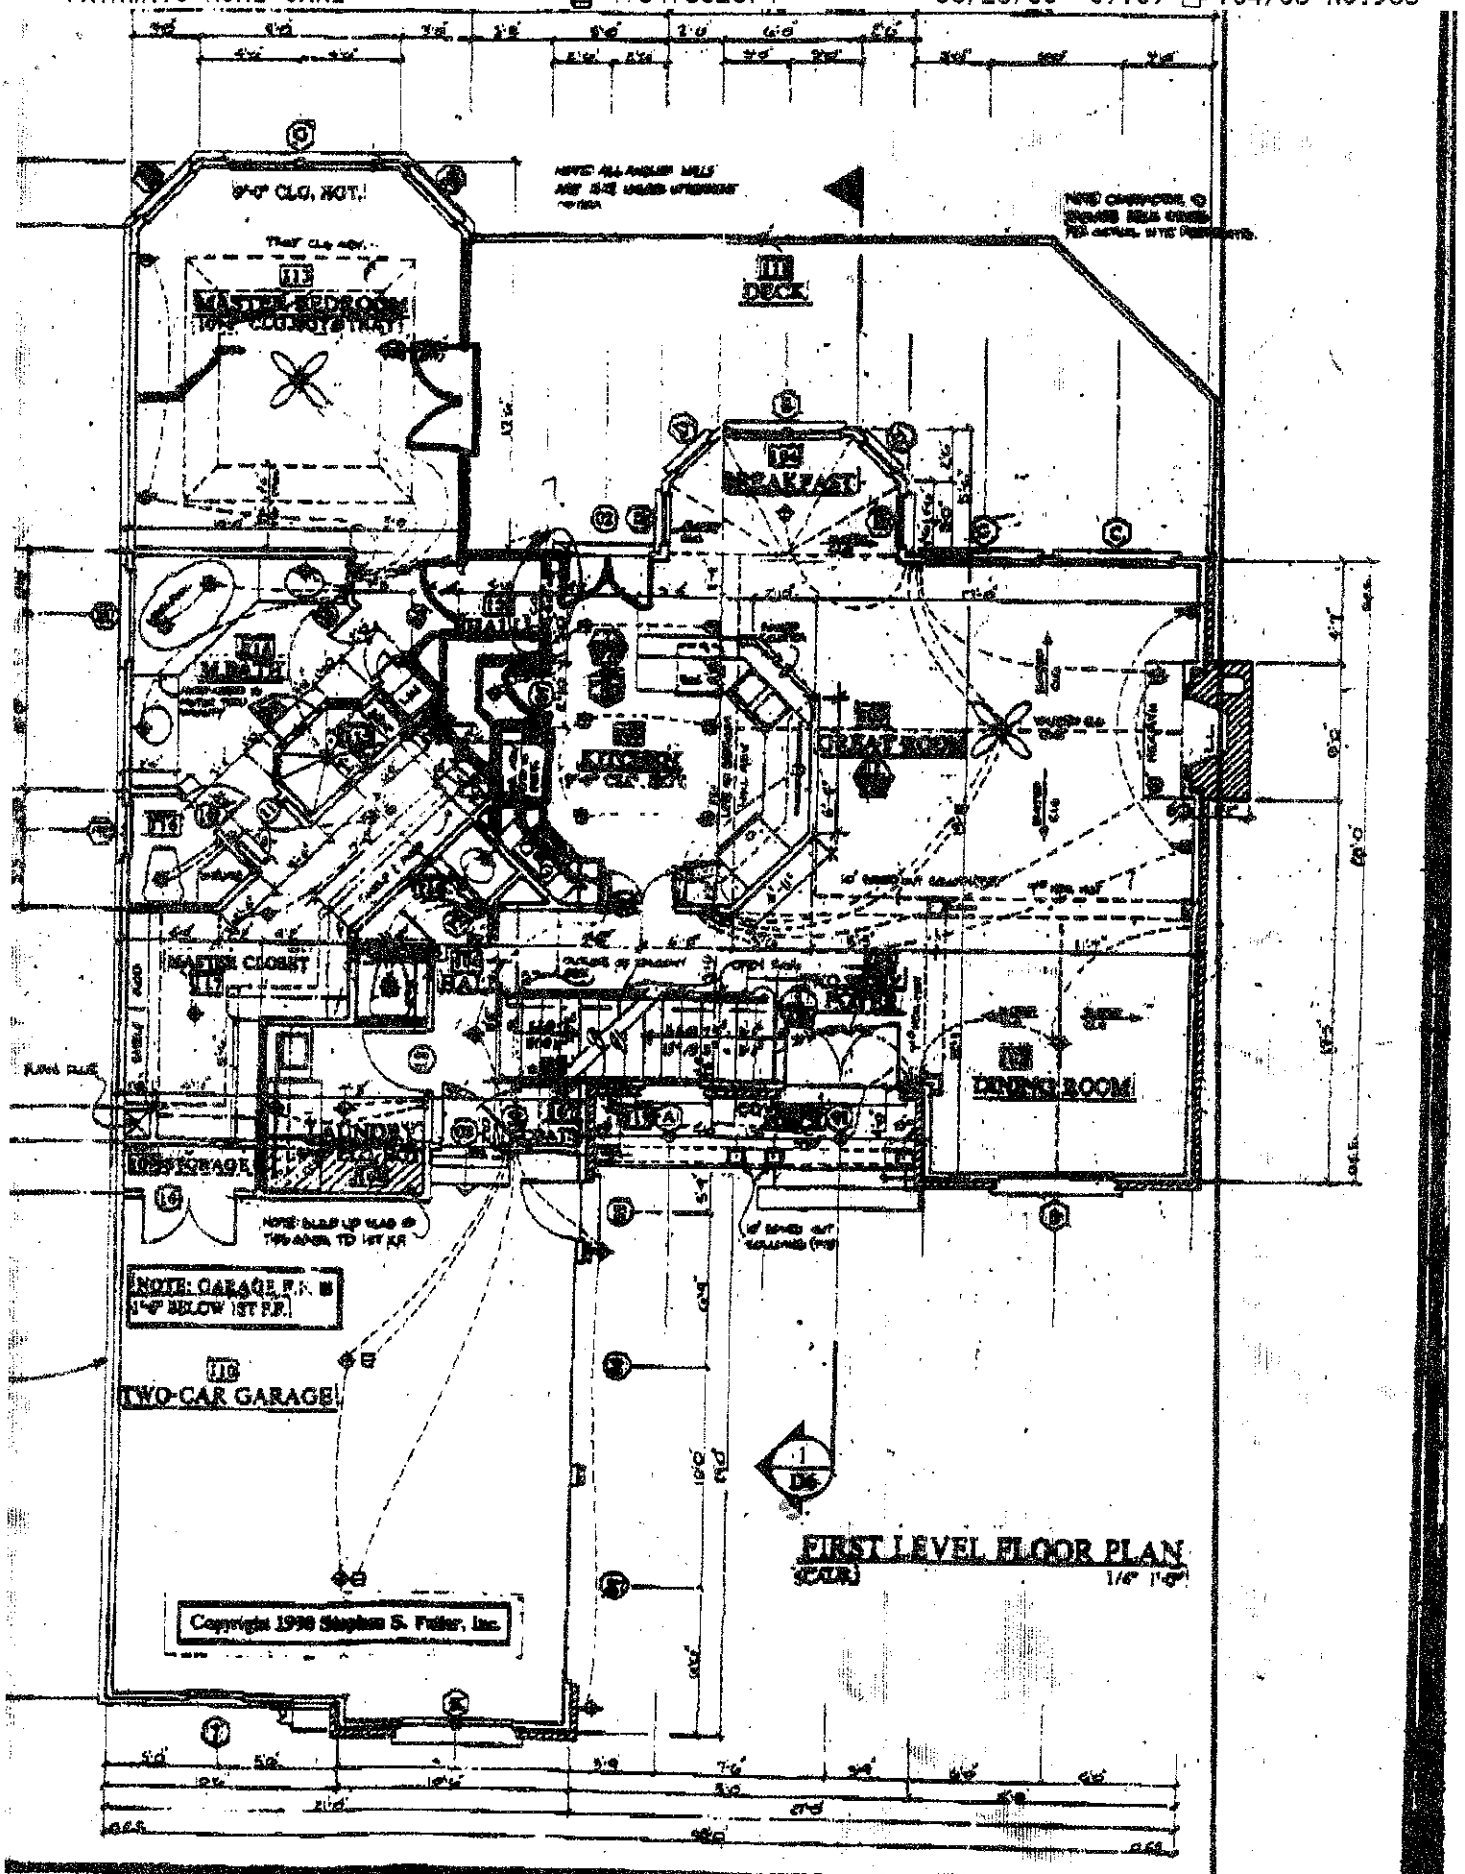


FIRST LEVEL FLOOR PLAN
(CAL.)
1/4" 1'-0"


214 Dogwood Way

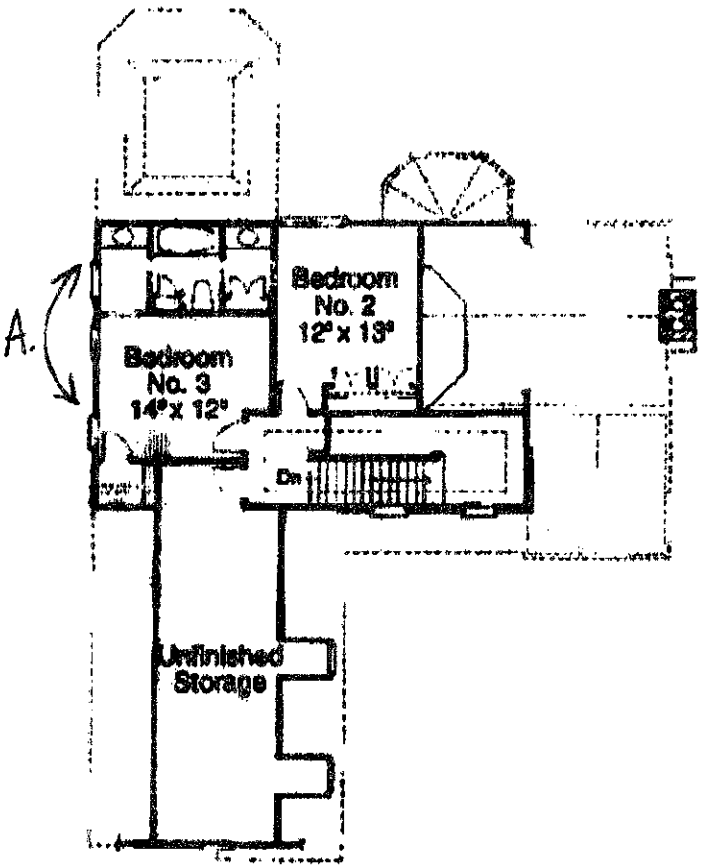

close 78 j

© American Home Gallery, Ltd.

Front Elevation | First Floor Plan | Second Floor Plan | More Details | View Prices | Add To Order

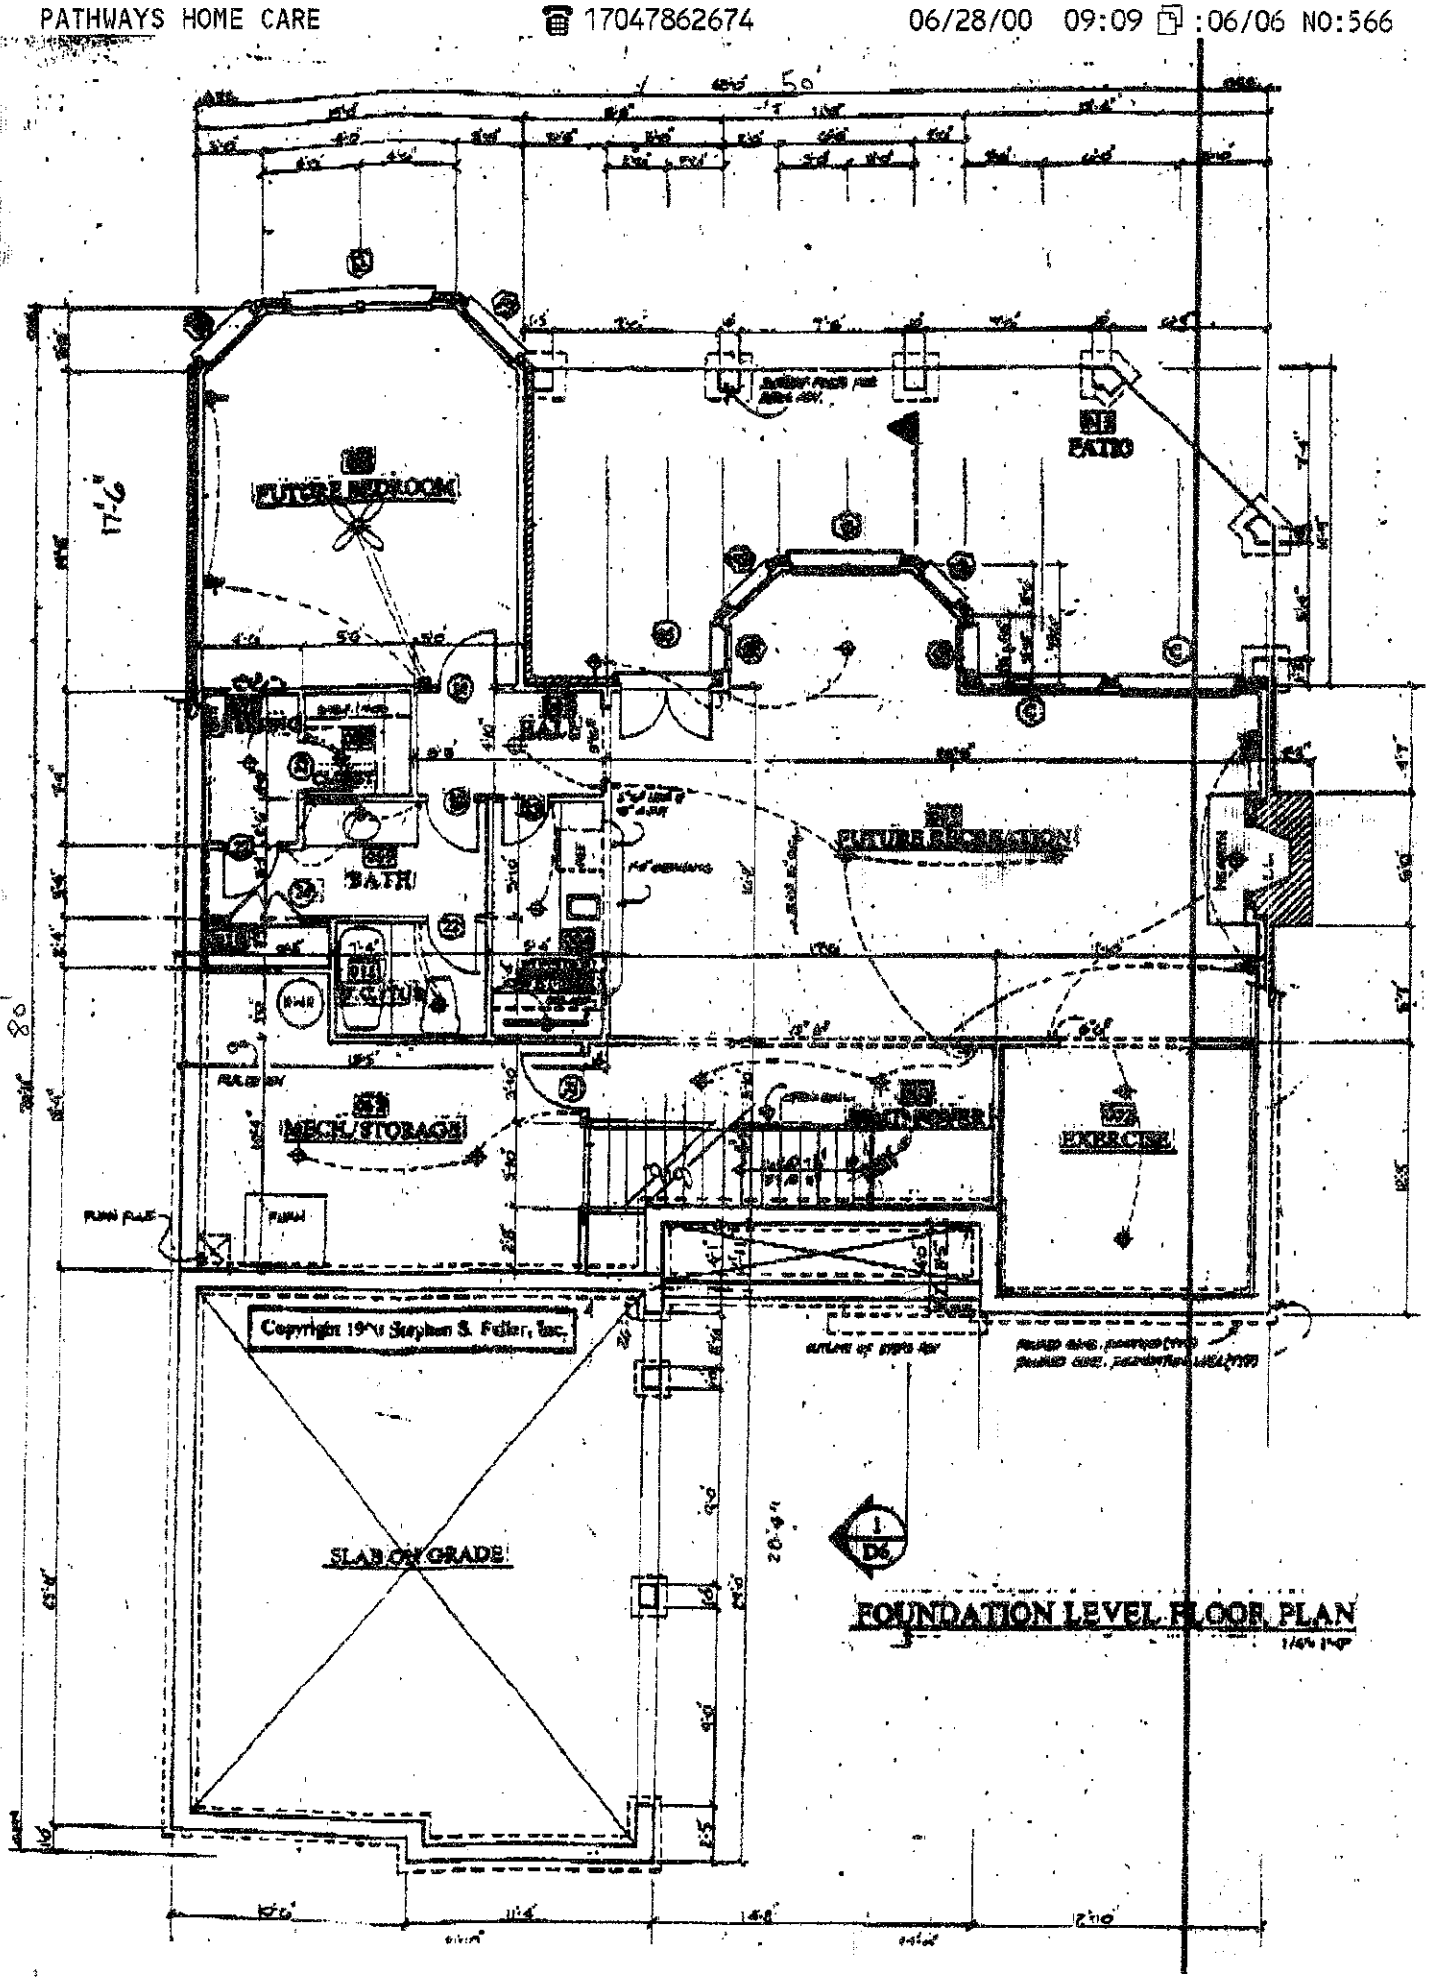

FOUNDATION LEVEL FLOOR PLAN