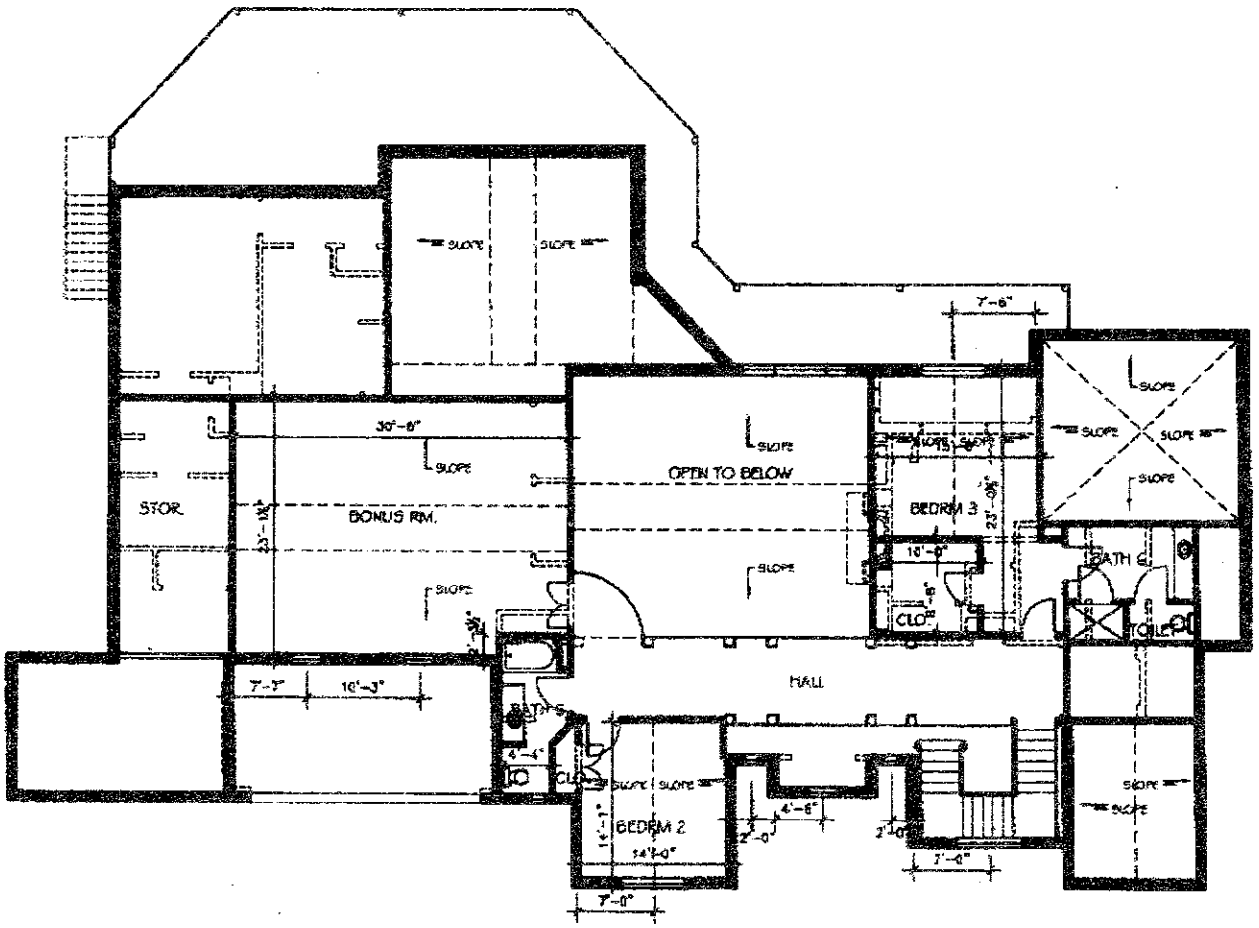


1 2ND FLOOR PLAN

BELLER RESIDENCE


ROGER E. LAYMAN, AIA
ARCHITECT

2ND FLOOR
ARCHITECTURAL PLAN

A1.2

1 OF 9 SHEETS

02/12/1991 17:14 7049870107 SAACKE, LLC (NC) PAGE 03

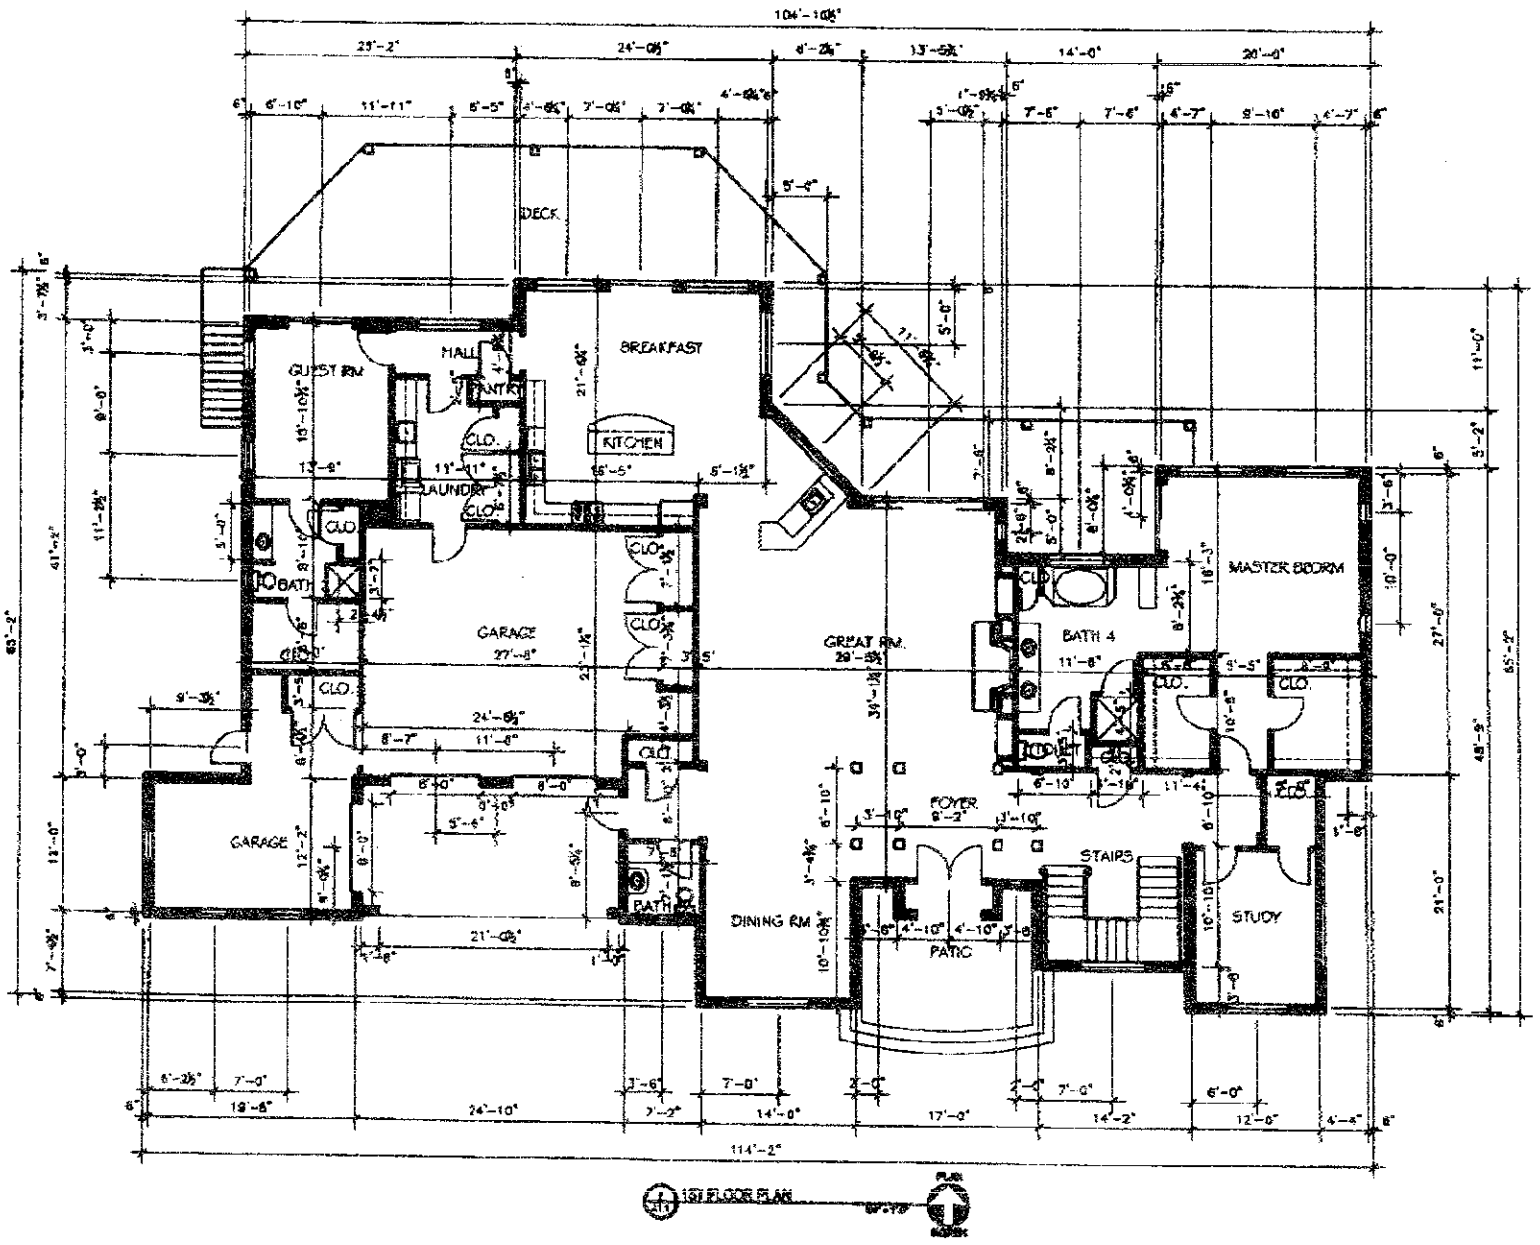

BELLER RESIDENCE


ROGER E. LAYMAN, AIA
ARCHITECT

1ST FLOOR ARCHITECTURAL PLAN

A1.1

1 OF 9 SHEETS

02/12/1991 17:14 7049870107 SAACKE, LLC (NC) PAGE 05

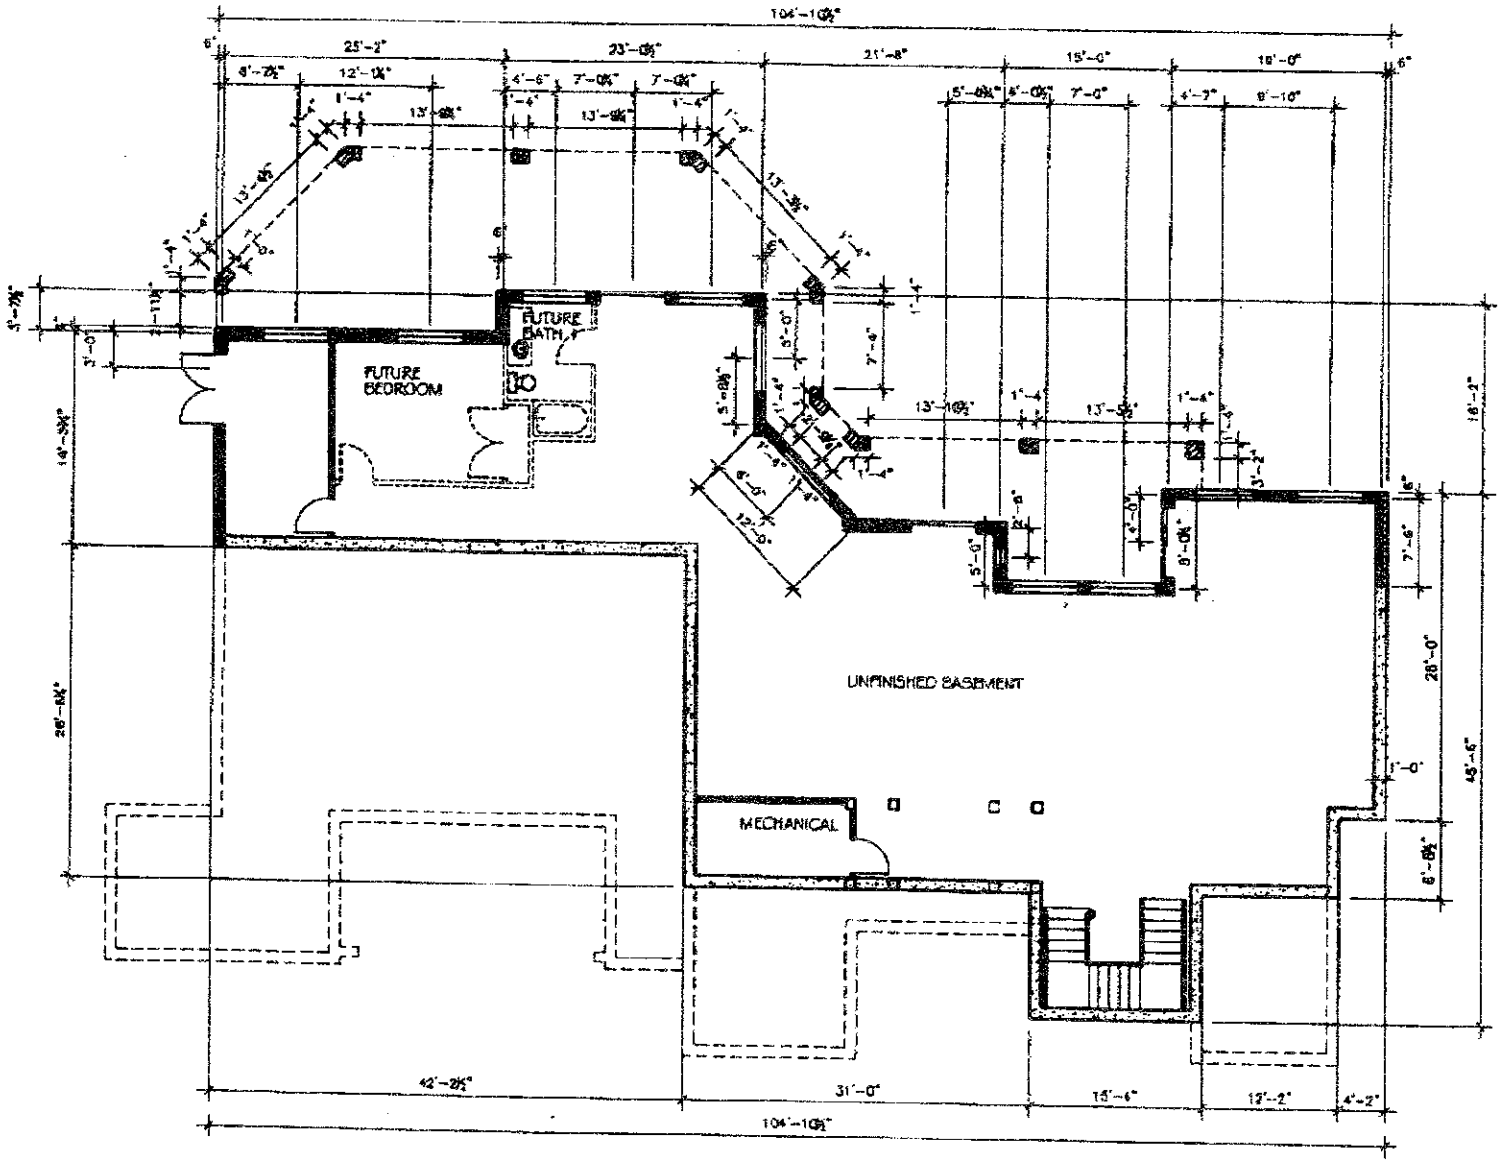

1 BASEMENT FLOOR PLAN

NORTH

BELLER RESIDENCE

ROGER E. LAYMAN, AIA
ARCHITECT

BASEMENT ARCHITECTURAL PLAN

A1.0

1 OF 9 SHEETS

02/12/1991 17:14 7043870107 SAACKE, LLC (NC) PAGE 04