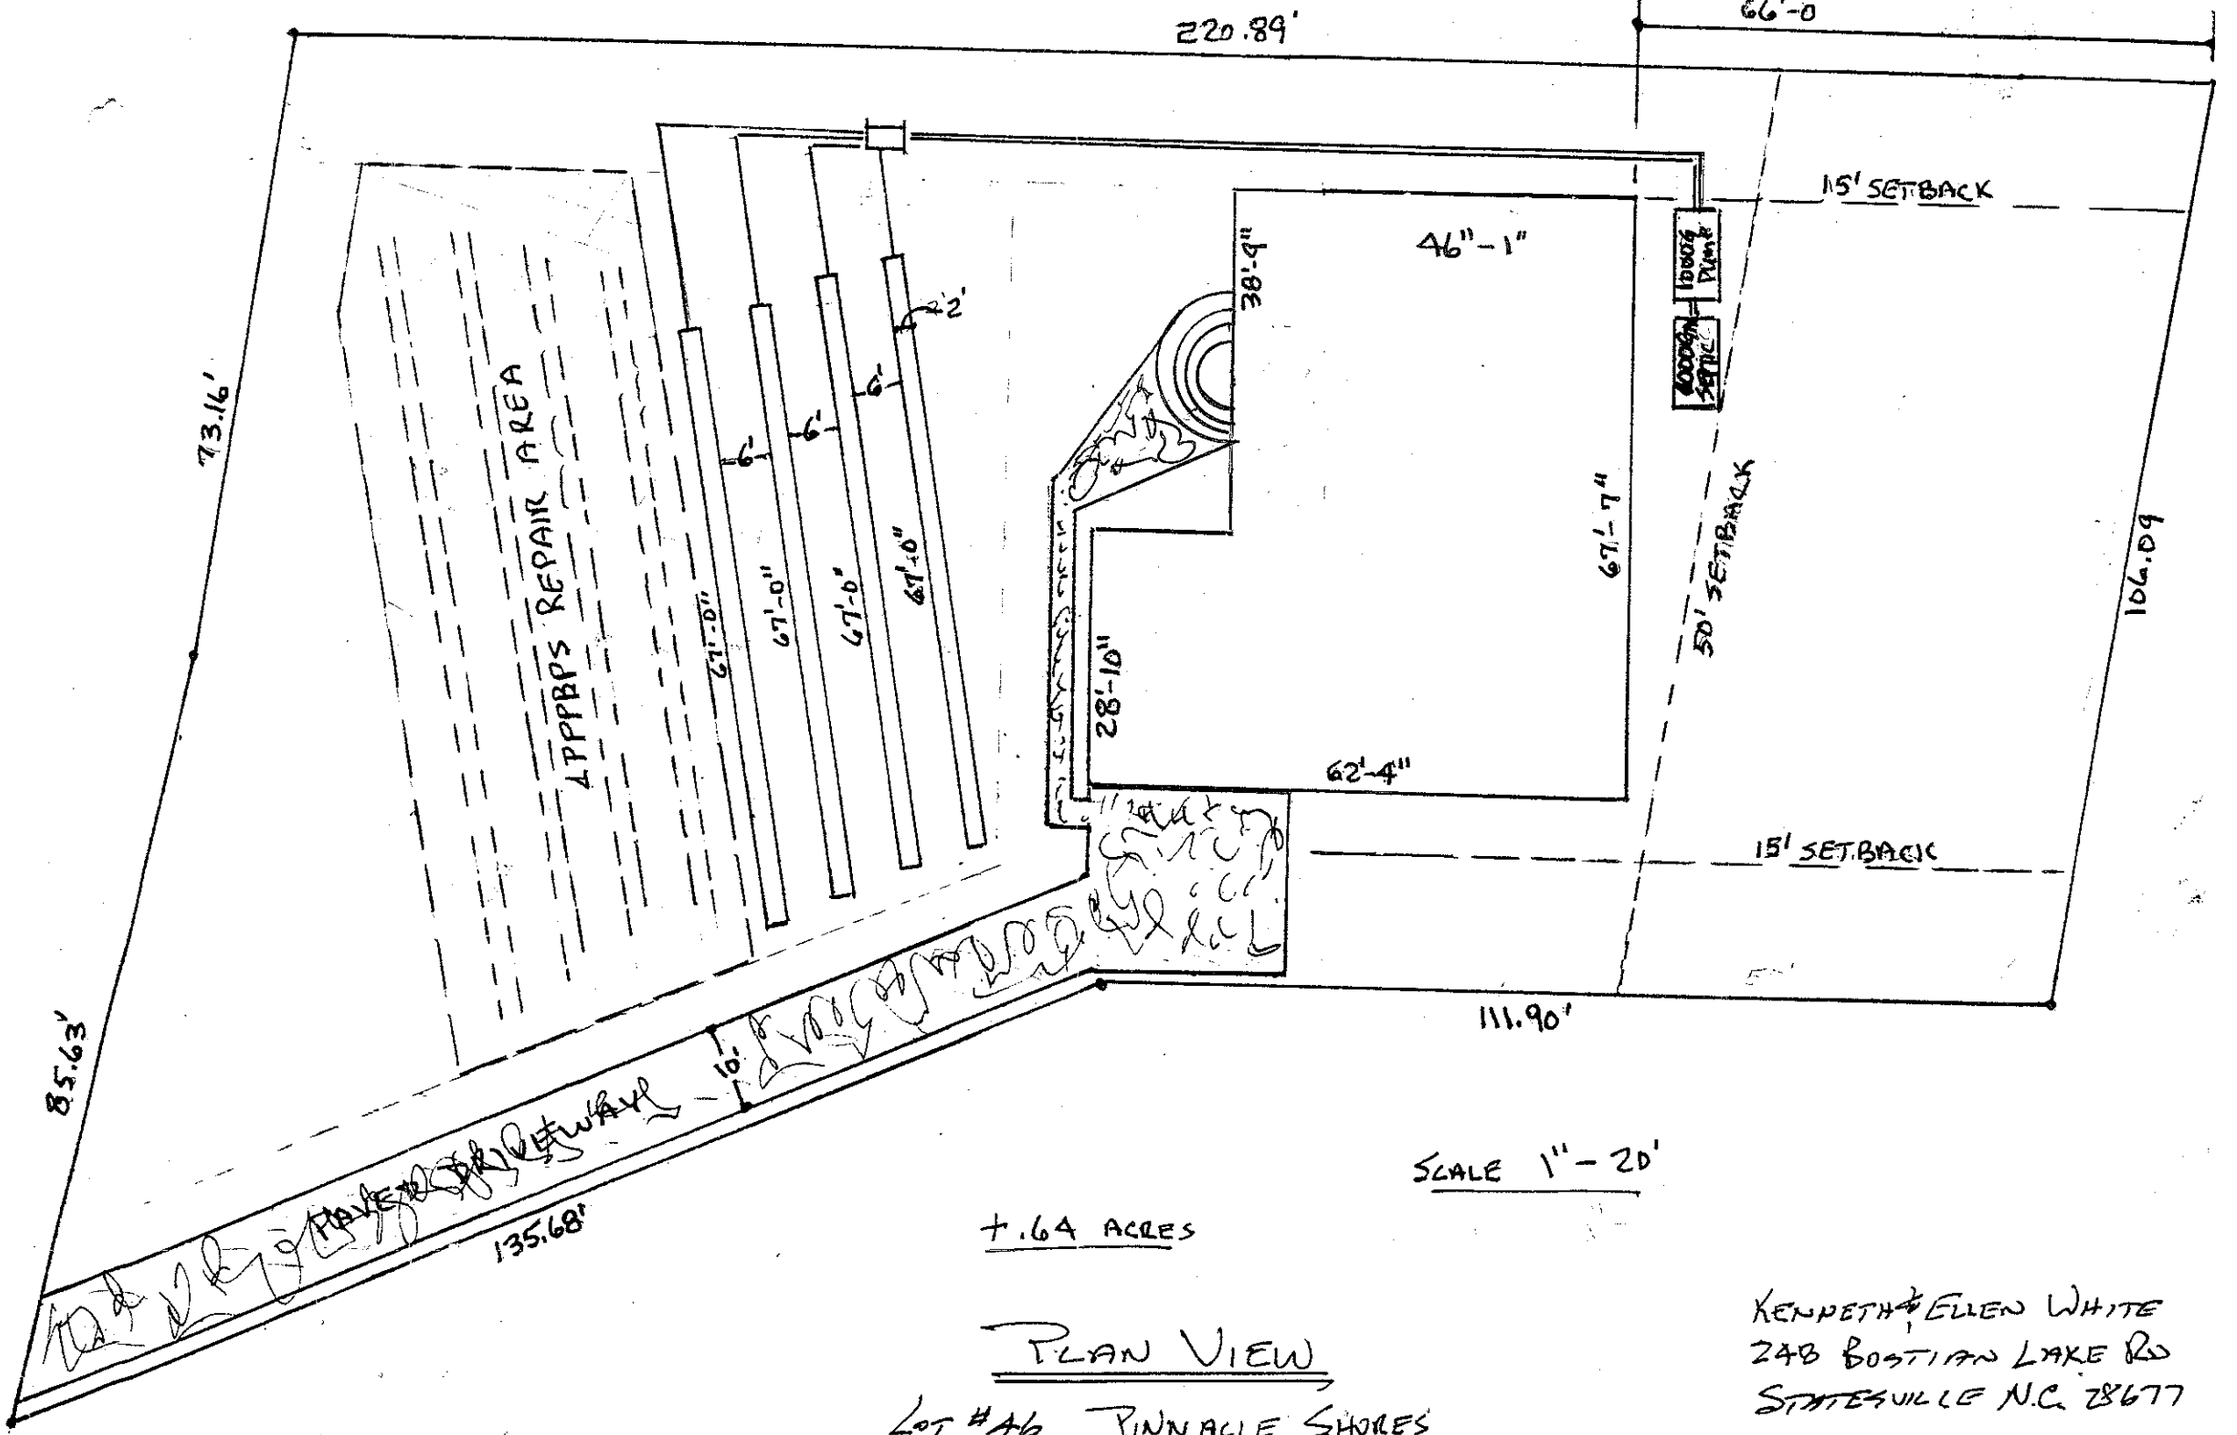


+.64 ACRES

PLAN VIEW

LOT #46 PINNACLE SHORES

KENNETH & ELLEN WHITE
248 BOSTIAN LAKE RD
STATESVILLE N.C. 28677