
Kitt Skonie

PRESSURE MANIFOLD DESIGN

ATTACHMENT TO ~~P.D.#~~ Pmt# 4628-69-2864

TAX MAP #_____

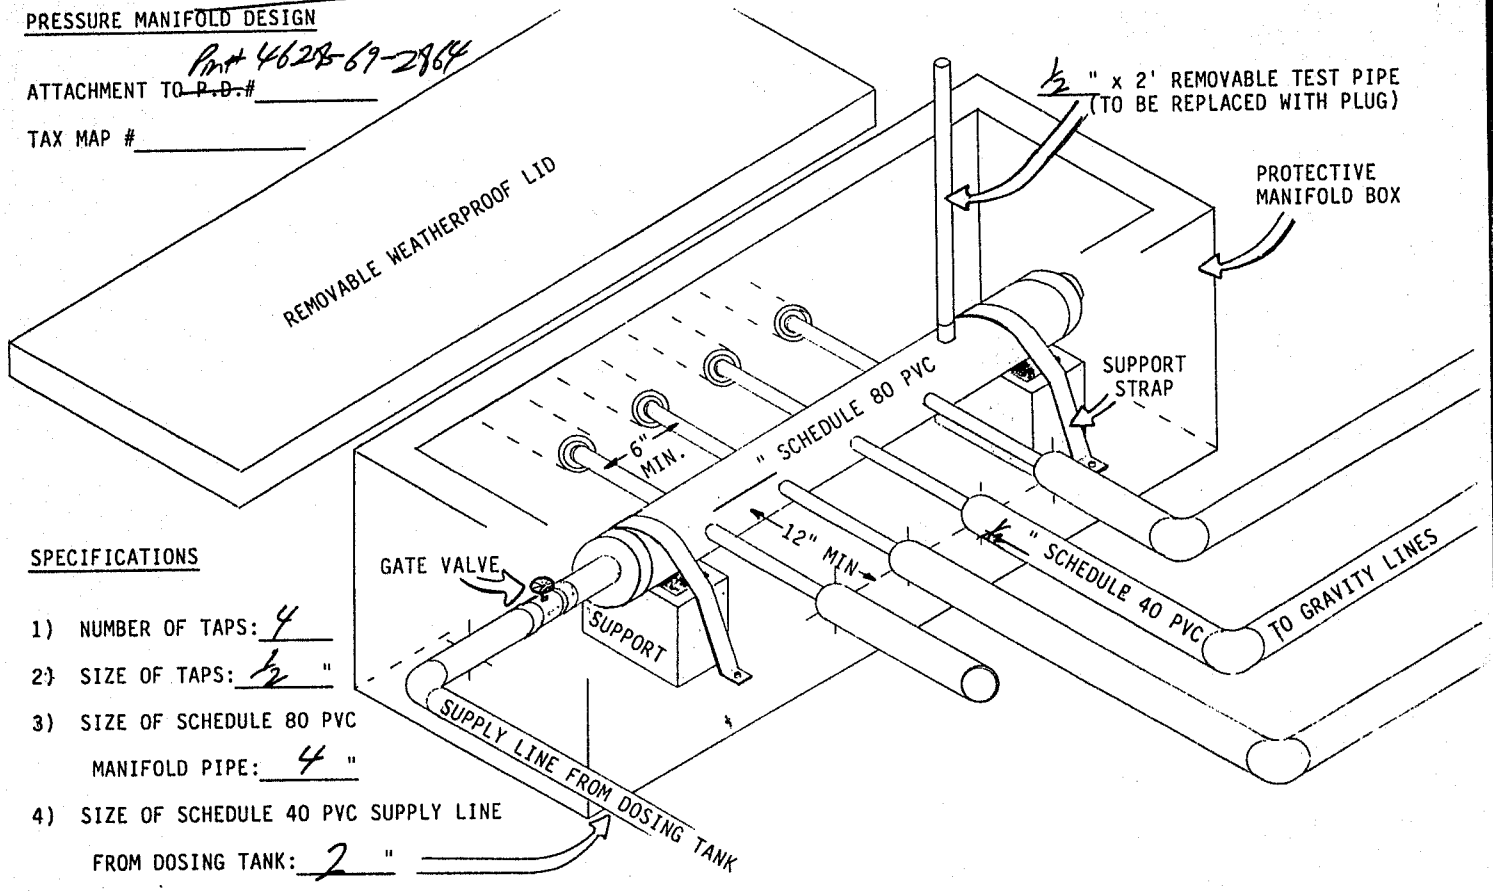

SPECIFICATIONS

1) NUMBER OF TAPS: 4

2) SIZE OF TAPS: ½ "

3) SIZE OF SCHEDULE 80 PVC MANIFOLD PIPE: 4 "

4) SIZE OF SCHEDULE 40 PVC SUPPLY LINE FROM DOSING TANK: 2 "