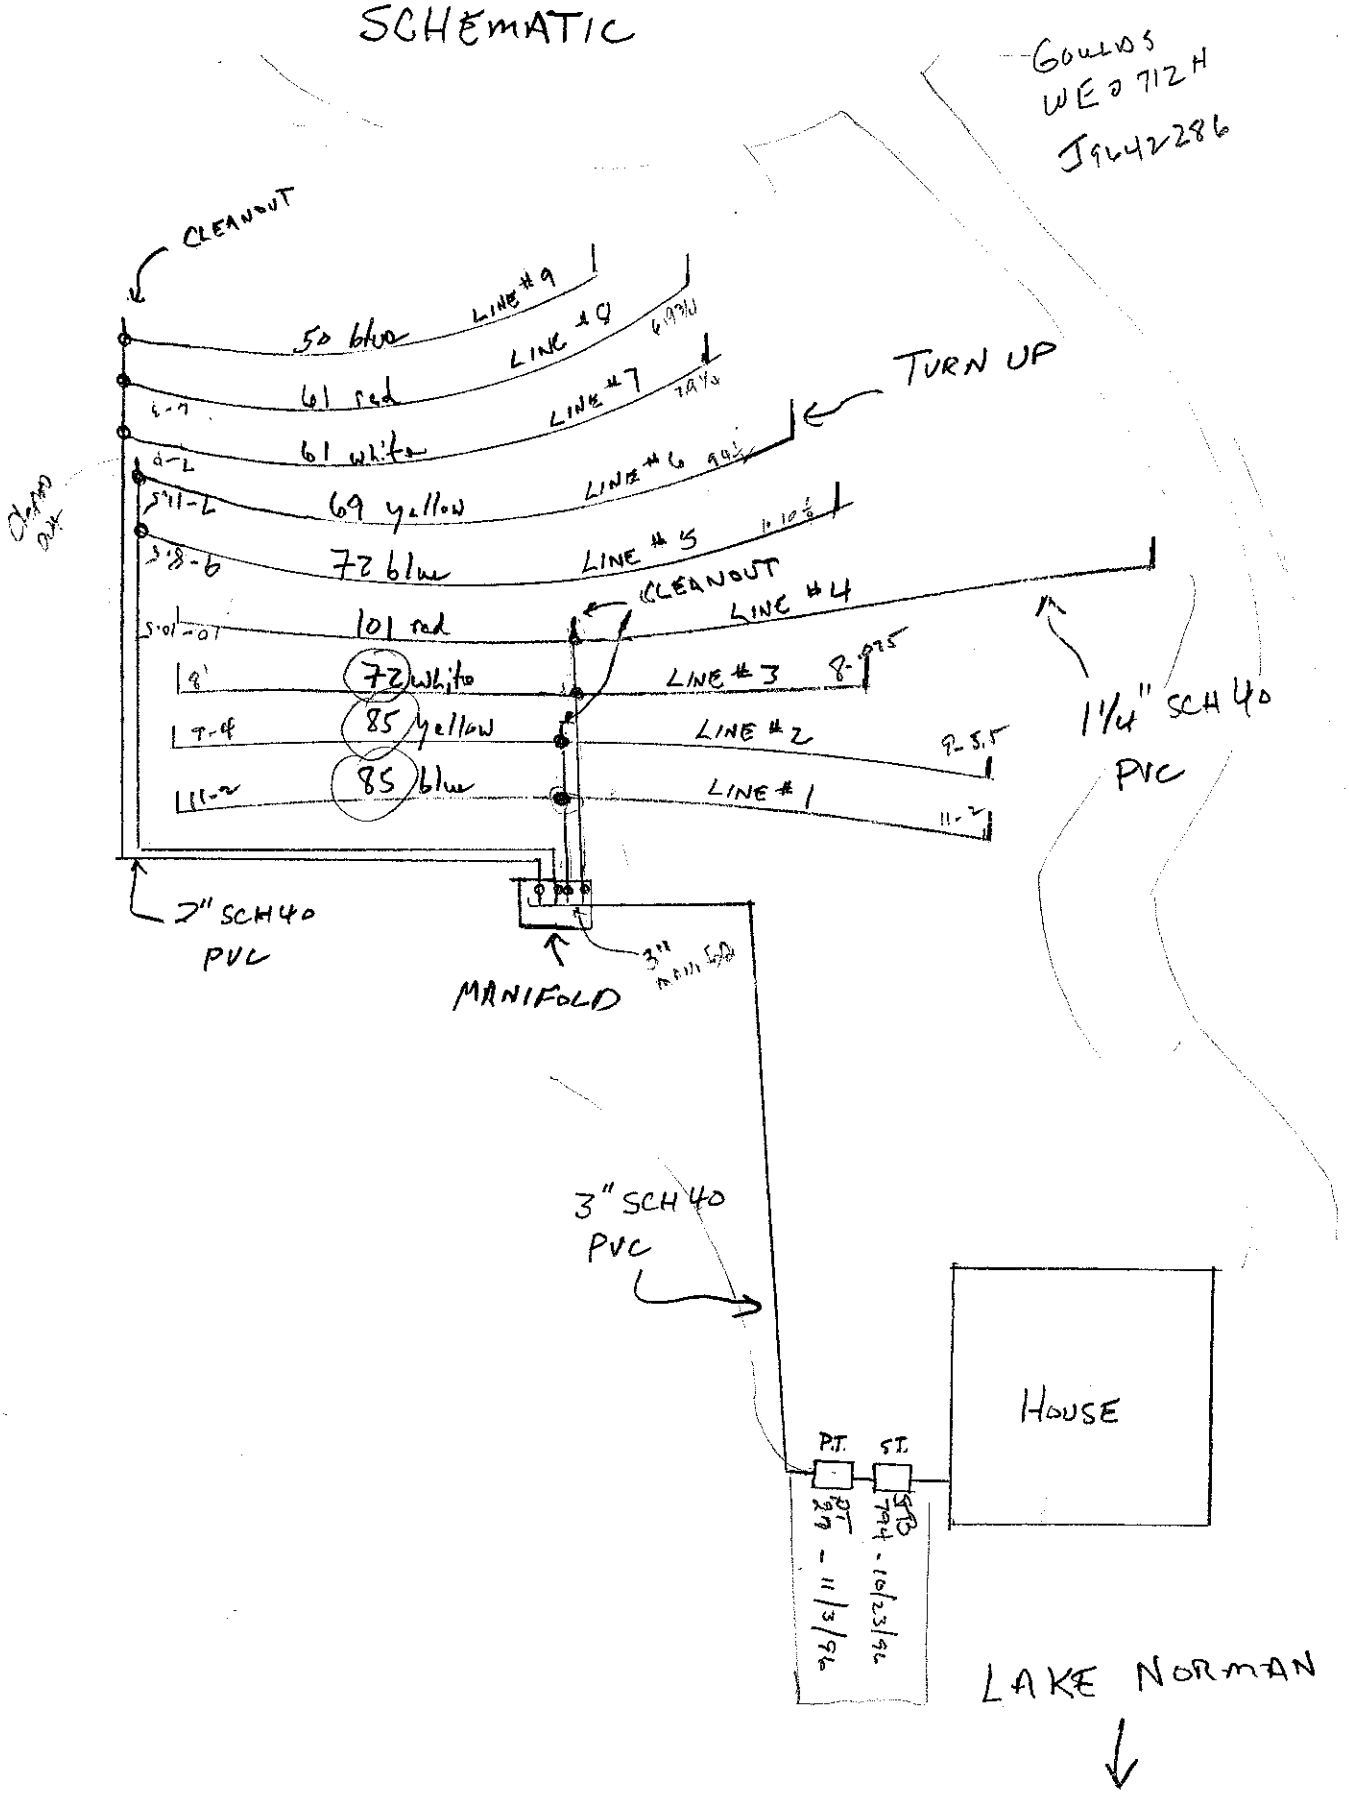
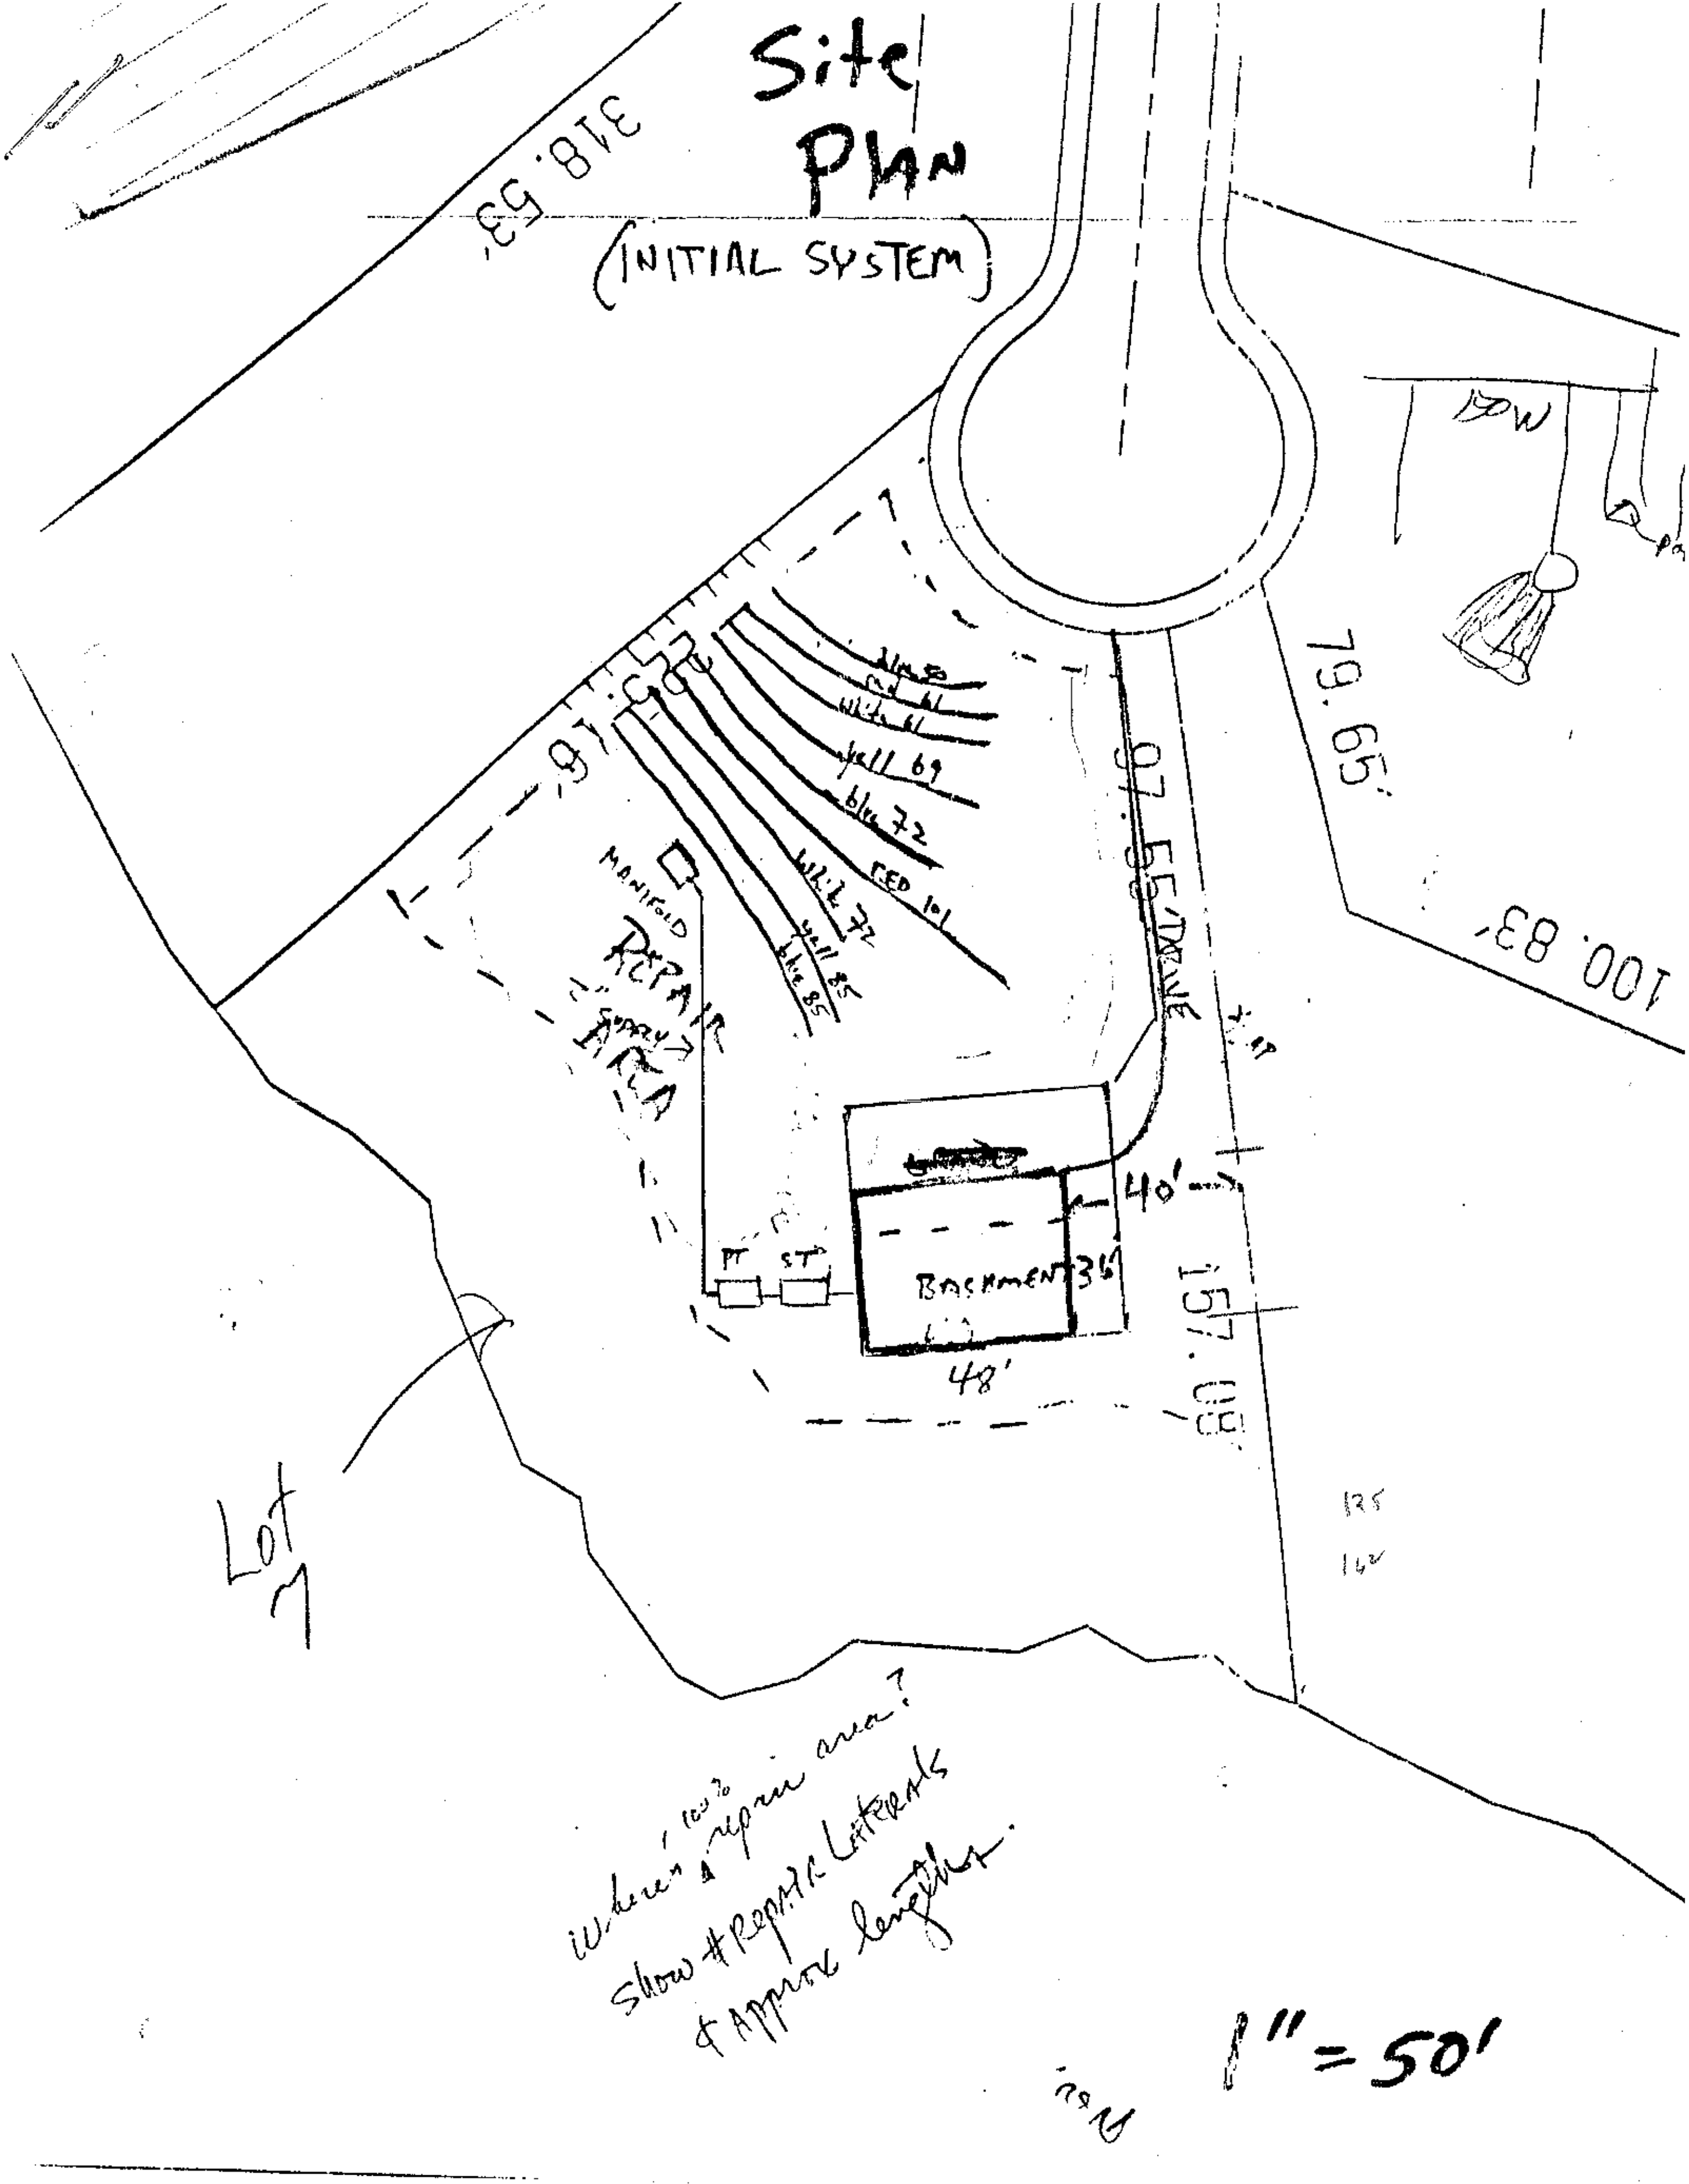
SCHEMATIC


GOULDS
WE 712 H
J9642286
CLEANOUT
50 blue
LINE #9
61 red
LINE #8
61 white
LINE #7
TURN UP
69 yellow
LINE #6
72 blue
LINE #5
CLEANOUT
101 red
LINE #4
72 white
LINE #3
85 yellow
LINE #2
85 blue
LINE #1
1 1/4" SCH 40 PVC
3" SCH 40 PVC
MANIFOLD
3" SCH 40 PVC
HOUSE
P.T.
S.T.
LAKE NORMAN


Site Plan
(INITIAL SYSTEM)
318.53'
97.16'
97.55'
79.65'
100.83'
157.08'
150W
MANIFOLD
REPAIR AREA
yell 69
blue 72
RED 101
white 72
yell 85
blue 85
DRIVE
40'
BASEMENT
36'
48'
PT
ST
135
162
Lot 7
where's 100% repair area?
show # repair laterals
& approx lengths.
1" = 50'