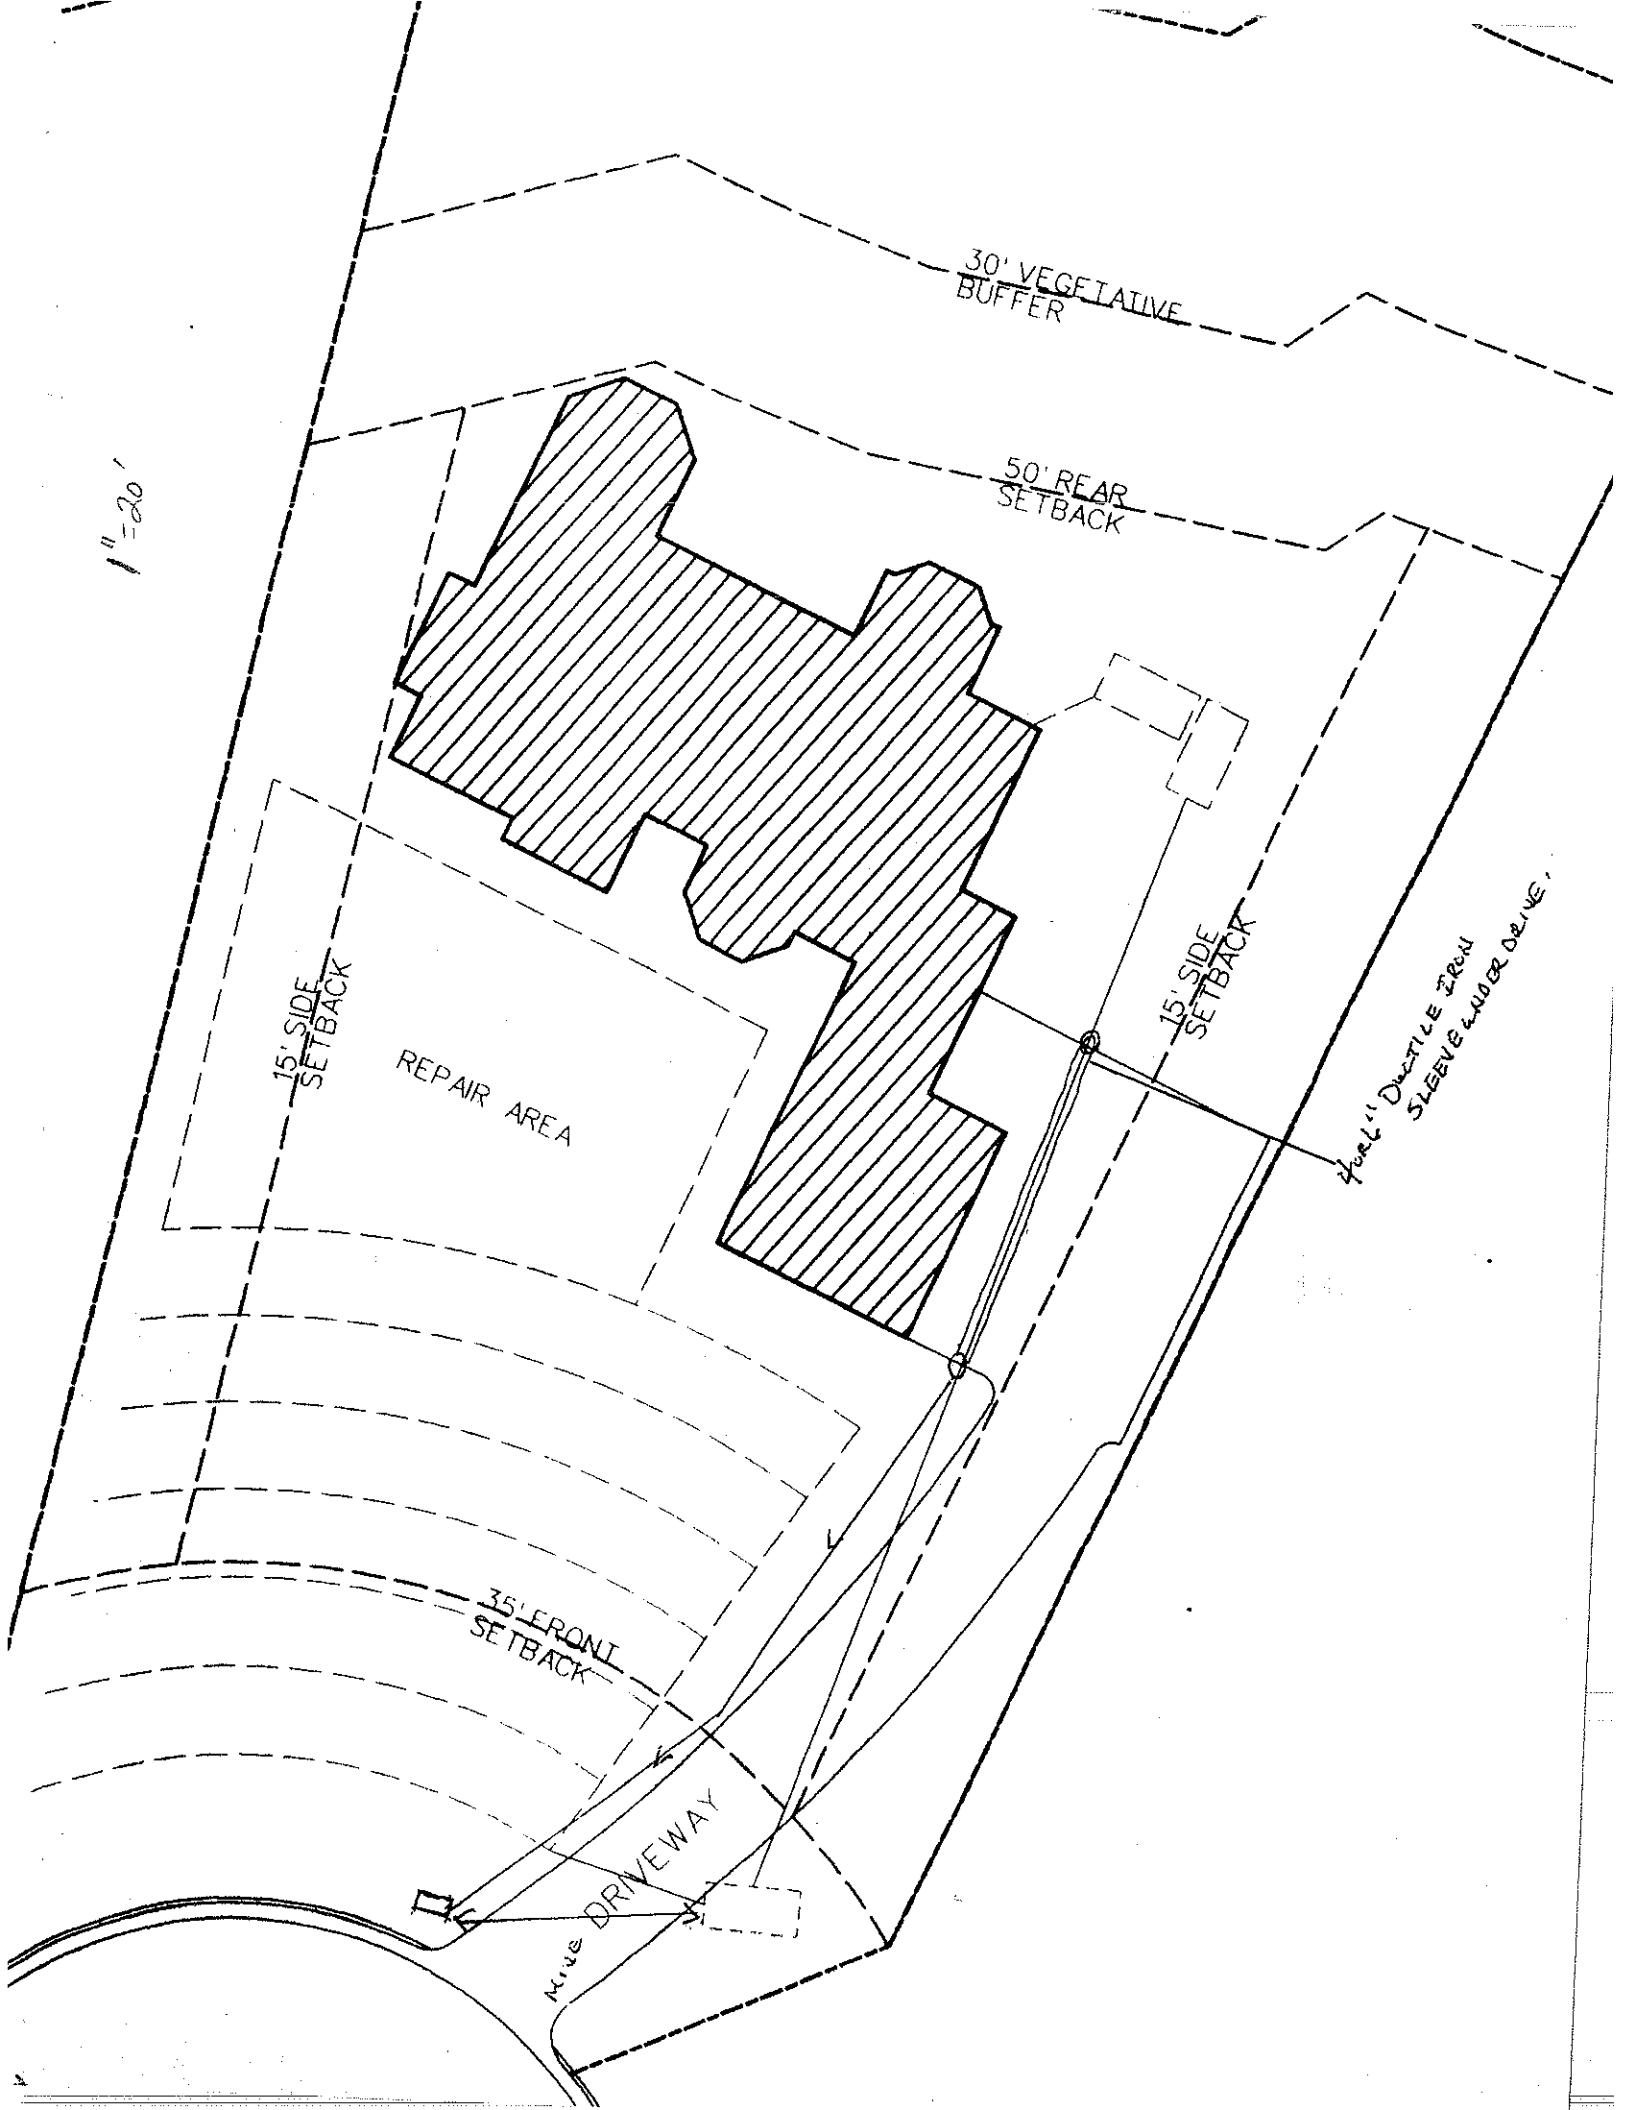

30' VEGETATIVE BUFFER
50' REAR SETBACK
1"=20'
15' SIDE SETBACK
REPAIR AREA
15' SIDE SETBACK
4" & 1" DUCTILE IRON SLEEVE UNDER DRIVE
35' FRONT SETBACK
DRIVEWAY
NEW DRIVEWAY