Department of Environment, Health, and Natural Resources
Division of Environmental Health
On-site Wastewater Section

Sheet: 1 OF 1
PIN #: 4628-92-7206
Lot #: 262
Permit #: NA
AppID:

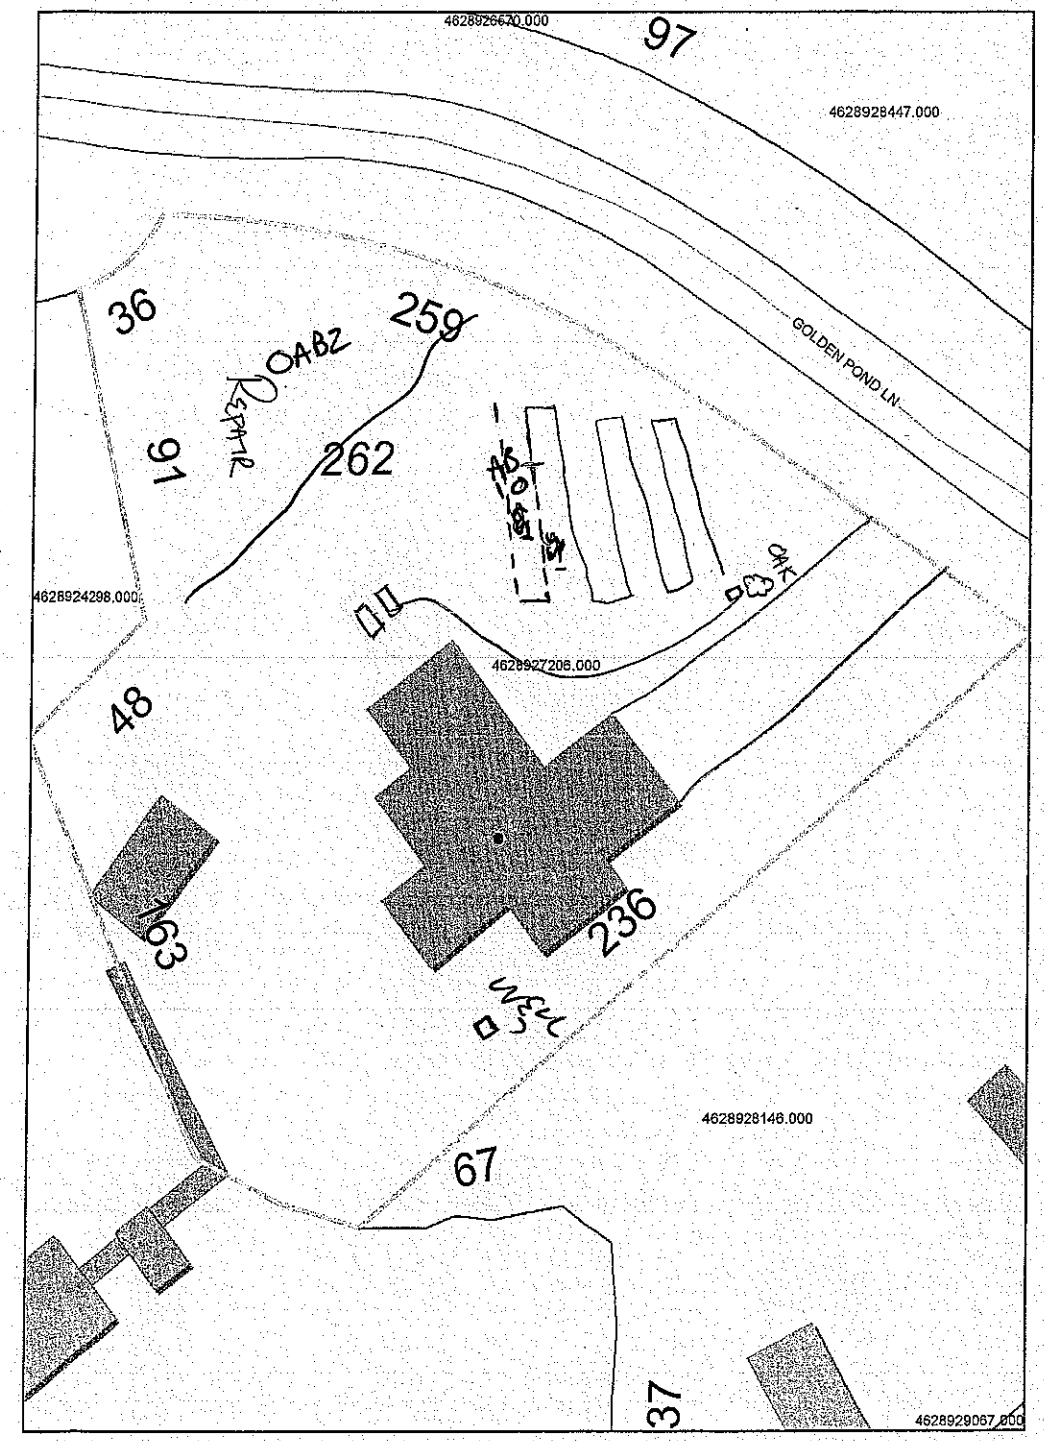
SOIL/SITE EVALUATION
for ON-SITE WASTEWATER SYSTEM

Owner: BEN HONEYCUTT
Applicant: SAME
Address: 117 GOLDEN POND LN.
Date Evaluated: 12/8/2014
Proposed Facility: ADDING 1 BR
Design Flow (.1949) 480 TOTAL
Property Size: .93 AC
Location of Site: CL&T-11-262
Property Recorded: YES
Water Supply: [ ] Public [X] Individual [X] Well [ ] Spring [ ] Other
Evaluation Method: [X] Auger Boring [ ] Pit [ ] Cut
Type of Wastewater: [X] Sewage [ ] Industrial Process [ ] Mixed

PROFILE #	.1940 Landscape Position/ Slope%	Horizon Depth (IN.)	SOIL MORPHOLOGY .1941 .1941 Structure/ Texture	.1941 Consistence Mineralogy	b PROFILE FACTORS .1942 Soil Wetness/ Color	.1943 Soil Depth (IN.)	.1956 Sapro Class	.1944 Restr Horiz	Profile Class & LTAR
AB 1	LINEAR 8%	0-14	C,M,ABK	STICKY	CH3 0-14" NA	48"	NA	48"+	.3
		14-48	SCL,W,SBK	SS					
AB 2	LINEAR 8%	0-20	C,M,ABK	STICKY	CH2 10-20" NA	48"	NA	48"+	.25
		20-48	SCL,W,SBK	SS					

Description	Initial System	Repair System
Available Space (.1945)	PS	PS
System Type(s)	PM-25% RED	LP PANEL BLOCK
Site LTAR	.3	.25

Other Factors (.1946):
Soil Evaluation By: BEN ALDRIDGE
Others Present: BEN HONEYCUTT
Site Classification (.1948): PS
Site Evaluation By: BEN ALDRIDGE
Others Present: BEN HONEYCUTT


4628926670.000
97
4628928447.000
GOLDEN POND LN
36
259
OAB2
REPAIR
91
262
ABOVE GROUND
OAK
4628924298.000
4628927206.000
48
163
236
WELL
4628928146.000
67
37
4628929067.000