
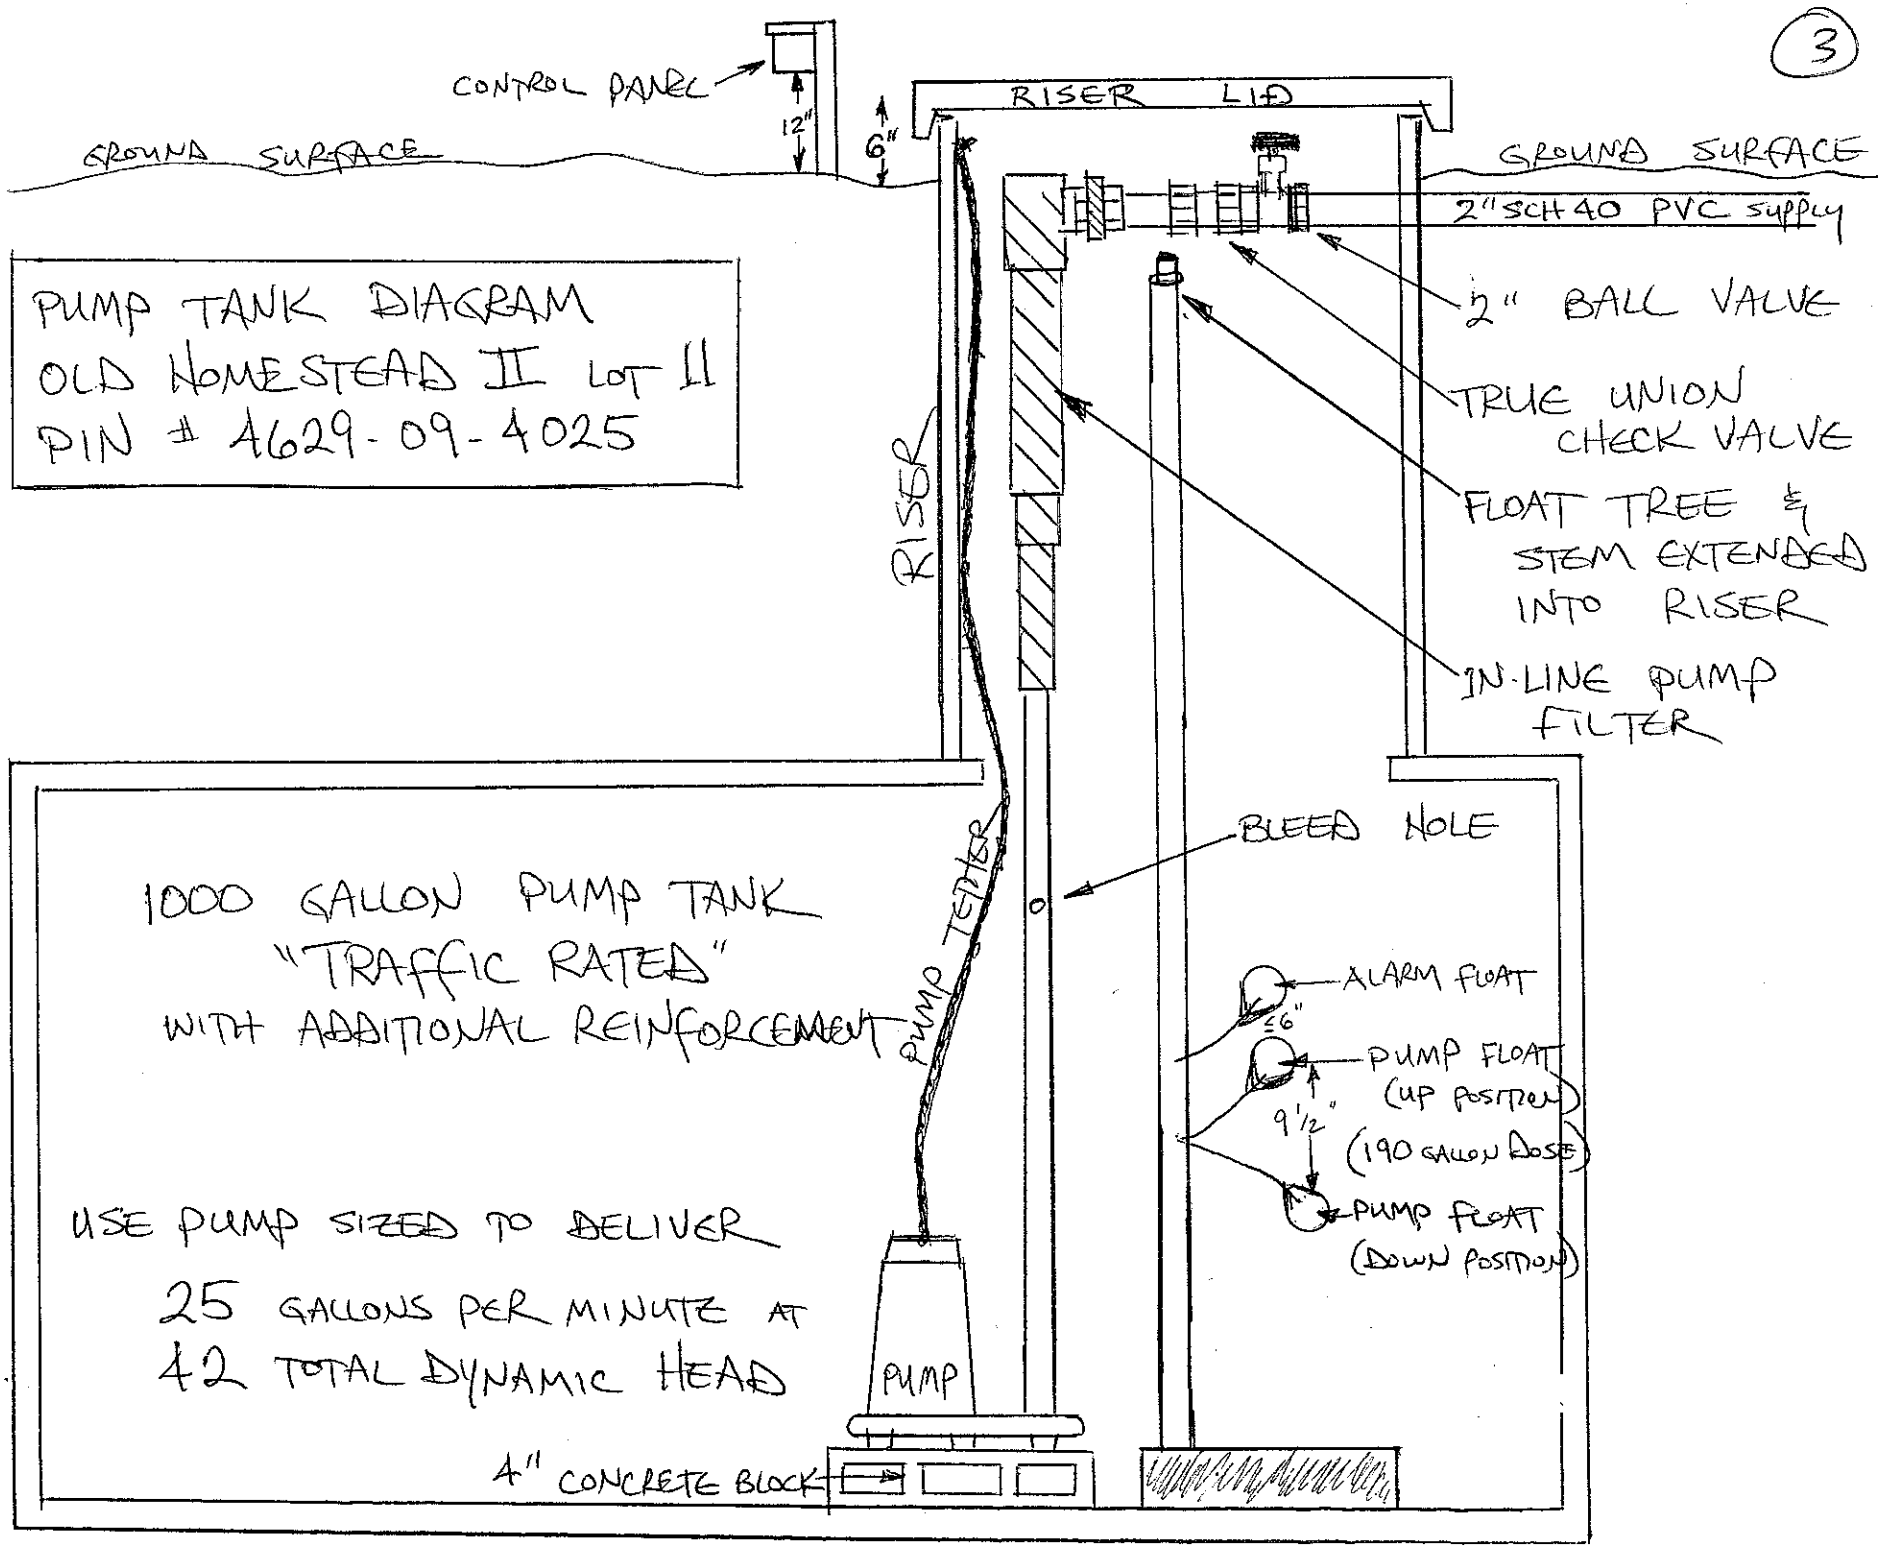


PUMP TANK DIAGRAM
OLD HOMESTEAD II LOT 11
PIN # 4629-09-4025

1000 GALLON PUMP TANK
"TRAFFIC RATED"
WITH ADDITIONAL REINFORCEMENT

USE PUMP SIZED TO DELIVER
25 GALLONS PER MINUTE AT
42 TOTAL DYNAMIC HEAD

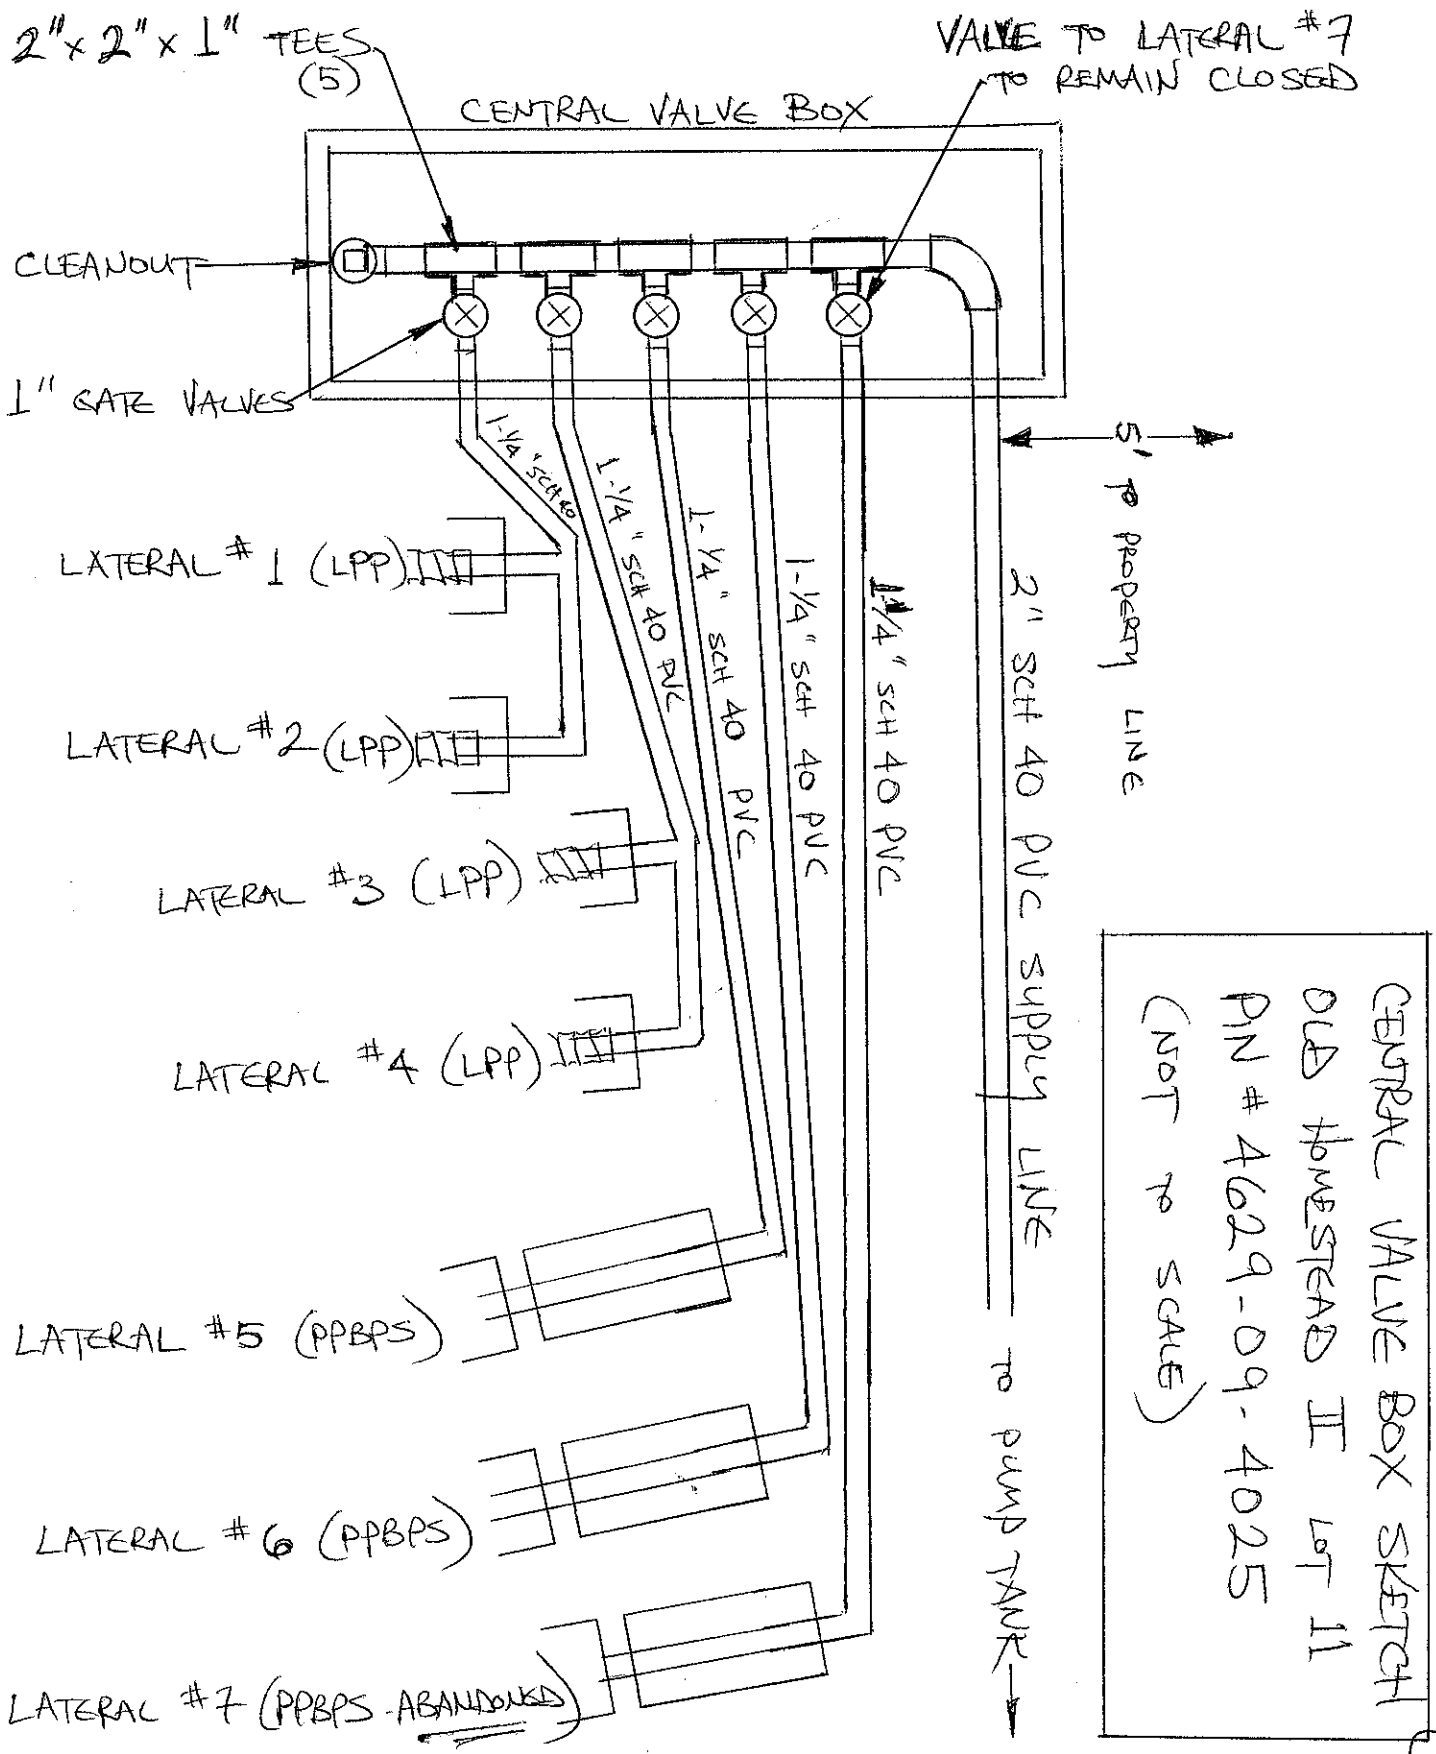

CENTRAL VALVE BOX SKETCH
OLD HOMESTEAD II LOT 11
PIN # 4629-09-4025
(NOT TO SCALE)

LATERAL DETAIL
OLD HOMESTEAD II LOT 11
PIN # 4692-09-4025

