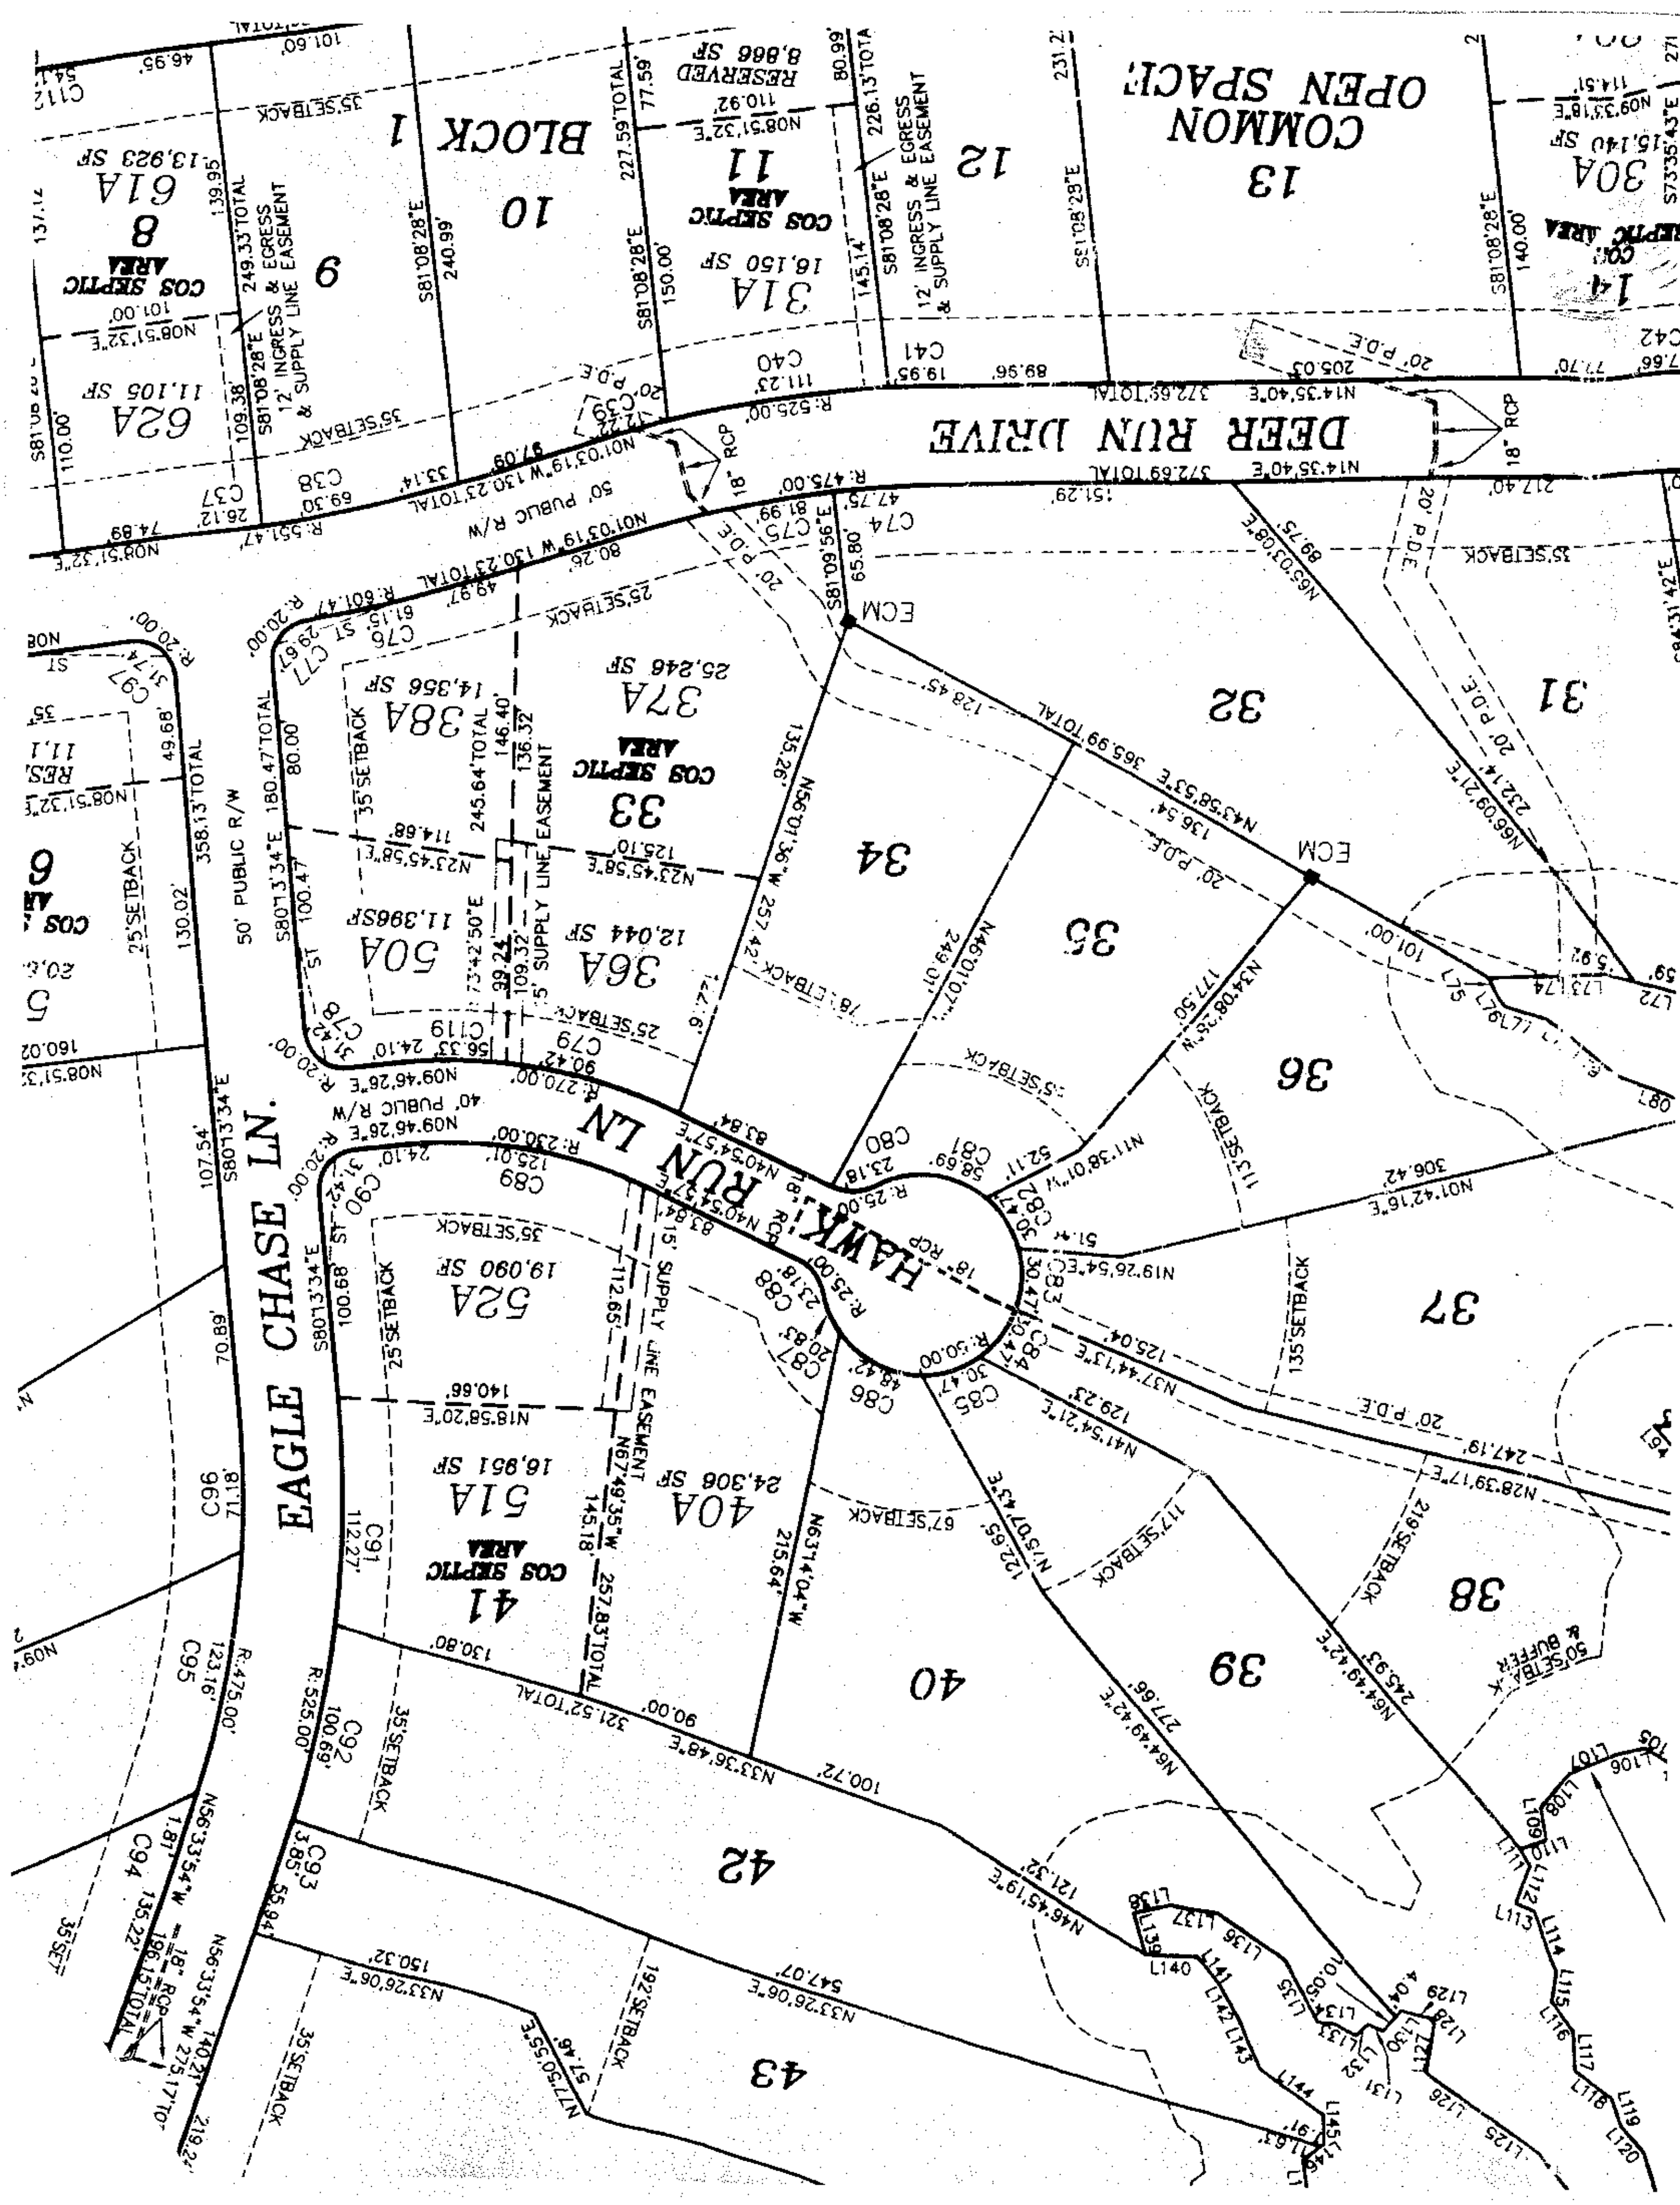

DEER RUN DRIVE
HAWK RUN LN
EAGLE CHASE LN.
BLOCK 1
COMMON OPEN SPACE
50' PUBLIC R/W
40' PUBLIC R/W
COS SEPTIC AREA
RESERVED 8,866 SF
12' INGRESS & EGRESS & SUPPLY LINE EASEMENT
5' SUPPLY LINE EASEMENT
15' SUPPLY LINE EASEMENT
61A 13,923 SF
62A 11,105 SF
31A 16,150 SF
30A 15,140 SF
37A 25,246 SF
38A 14,356 SF
36A 12,044 SF
50A 11,396SF
52A 19,090 SF
51A 16,951 SF
40A 24,306 SF
ECM
18" RCP
20' P.D.E.
35'SETBACK
25'SETBACK